


PERMIT

ENCLOSURE OF EXISTING CARPORT TO FORM GARAGE. 4, BOUND LANE, HAYLING ISLAND, HANTS. FOR MR & MRS A. ARNECKE.

SIDE DOOR TO BE EXTERNAL QUALITY HALF HOUR FIRE
RESISTING

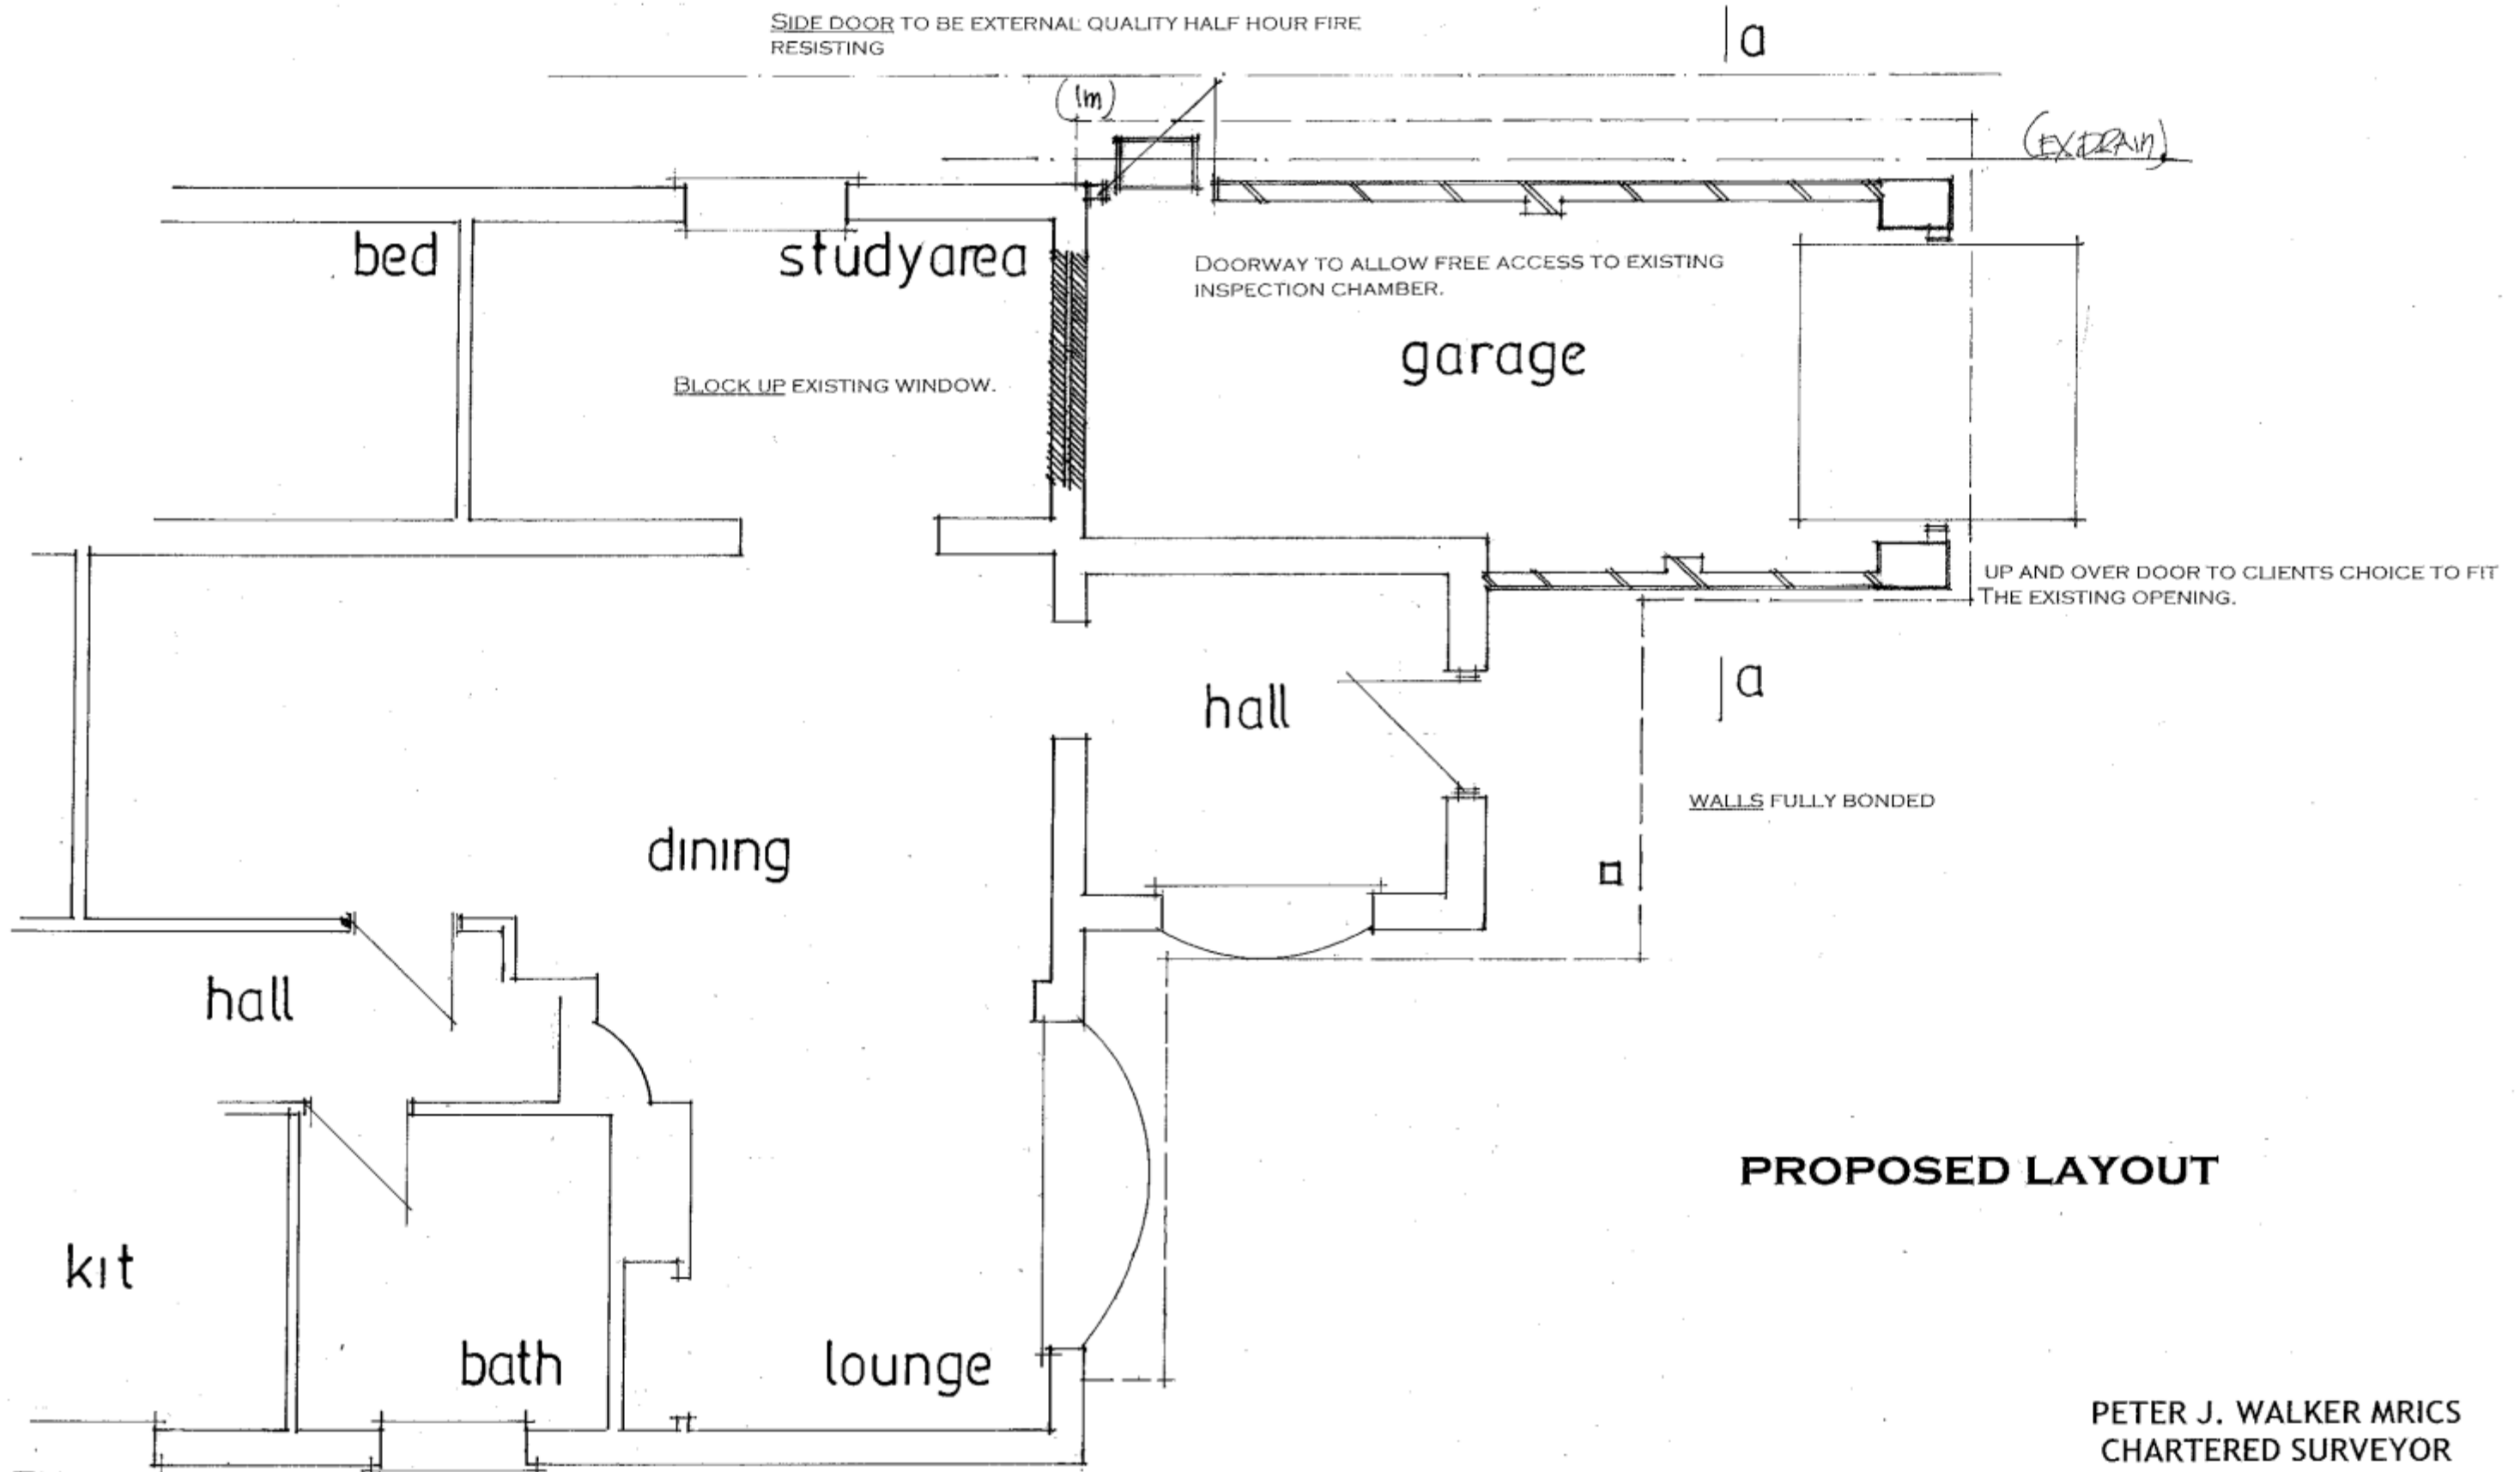

PROPOSED LAYOUT

date oct 2011
scale 1:50

NOTE CHECK ALL MEASUREMENTS ON SITE PRIOR TO
THE COMMENCEMENT OF WORK.

PETER J. WALKER MRICS
CHARTERED SURVEYOR
182 SEAFRONT, HAYLING ISLAND, HANTS
PO11 9 AN

TEL: 02392 467571