AMENDED PLAN
97/54314/5

PERMIT

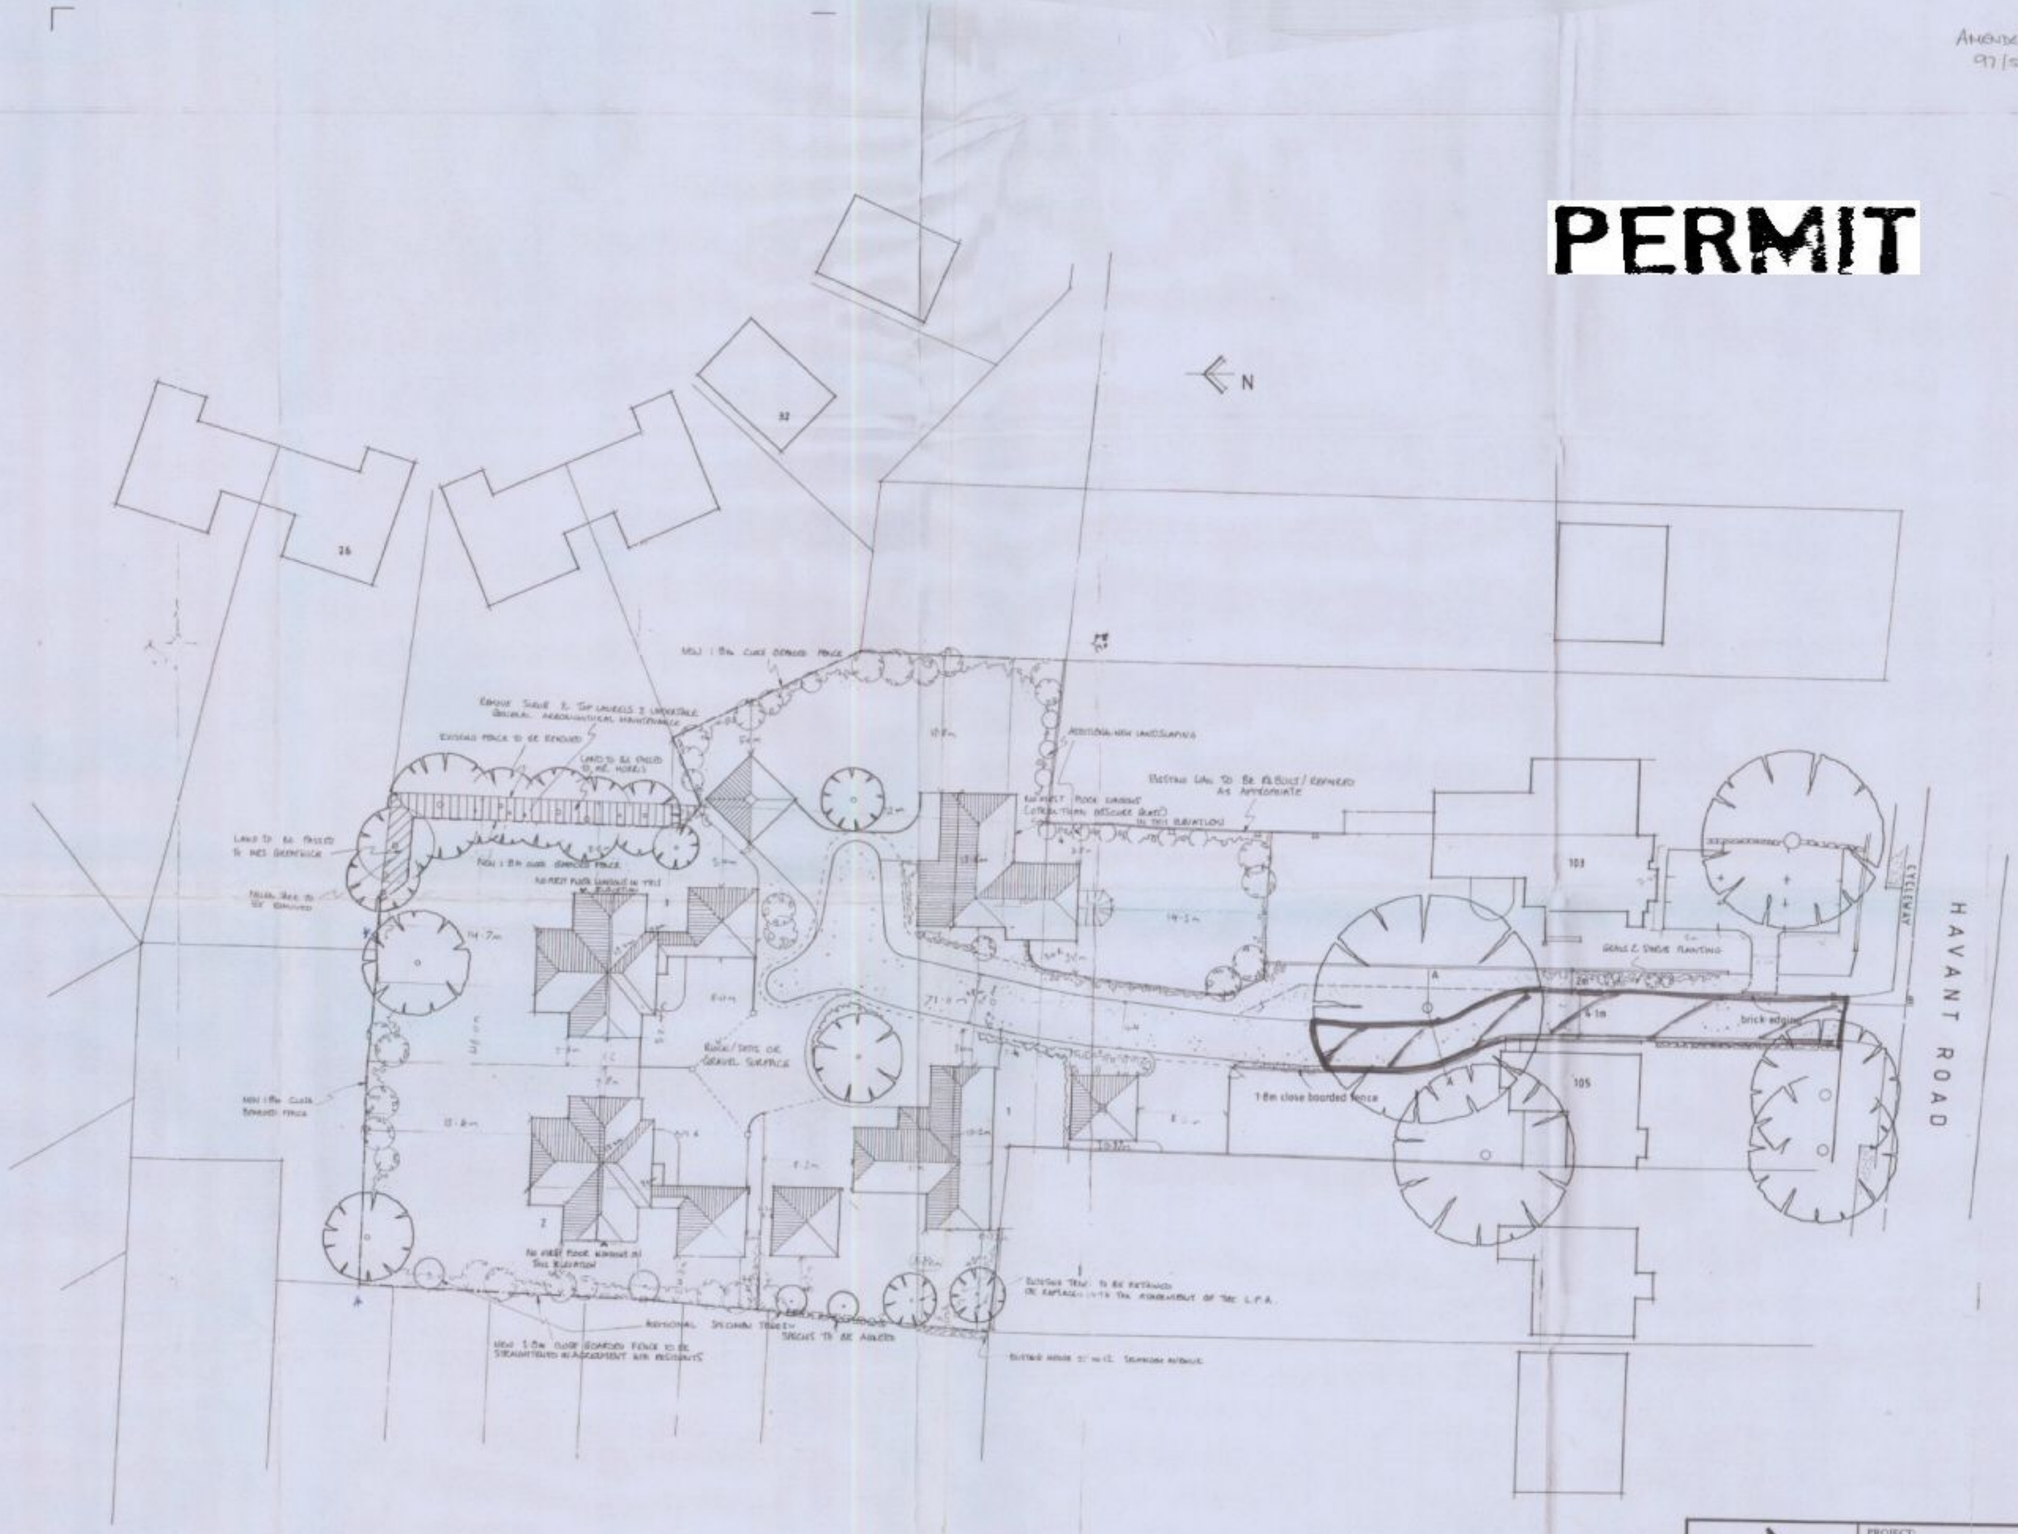

H·G·P
PLANNING CONSULTANCY
LIMITED
Farnsfield Farm, Wickham Road, Fareham
Hampshire, PO16 7JH
Telephone: 01329 220224
Facsimile: 01329 282380

PROJECT:
105 HAVANT ROAD
FOR:
WHL LONDON
DRAWING:
Site layout
Scale: 1 : 200 Drawn by: S.J
Date: 28.7.97 Checked by: [illegible]

DRAWING NO: 94 P 20 23 REVISION: B