APP/10/0635

PERMIT

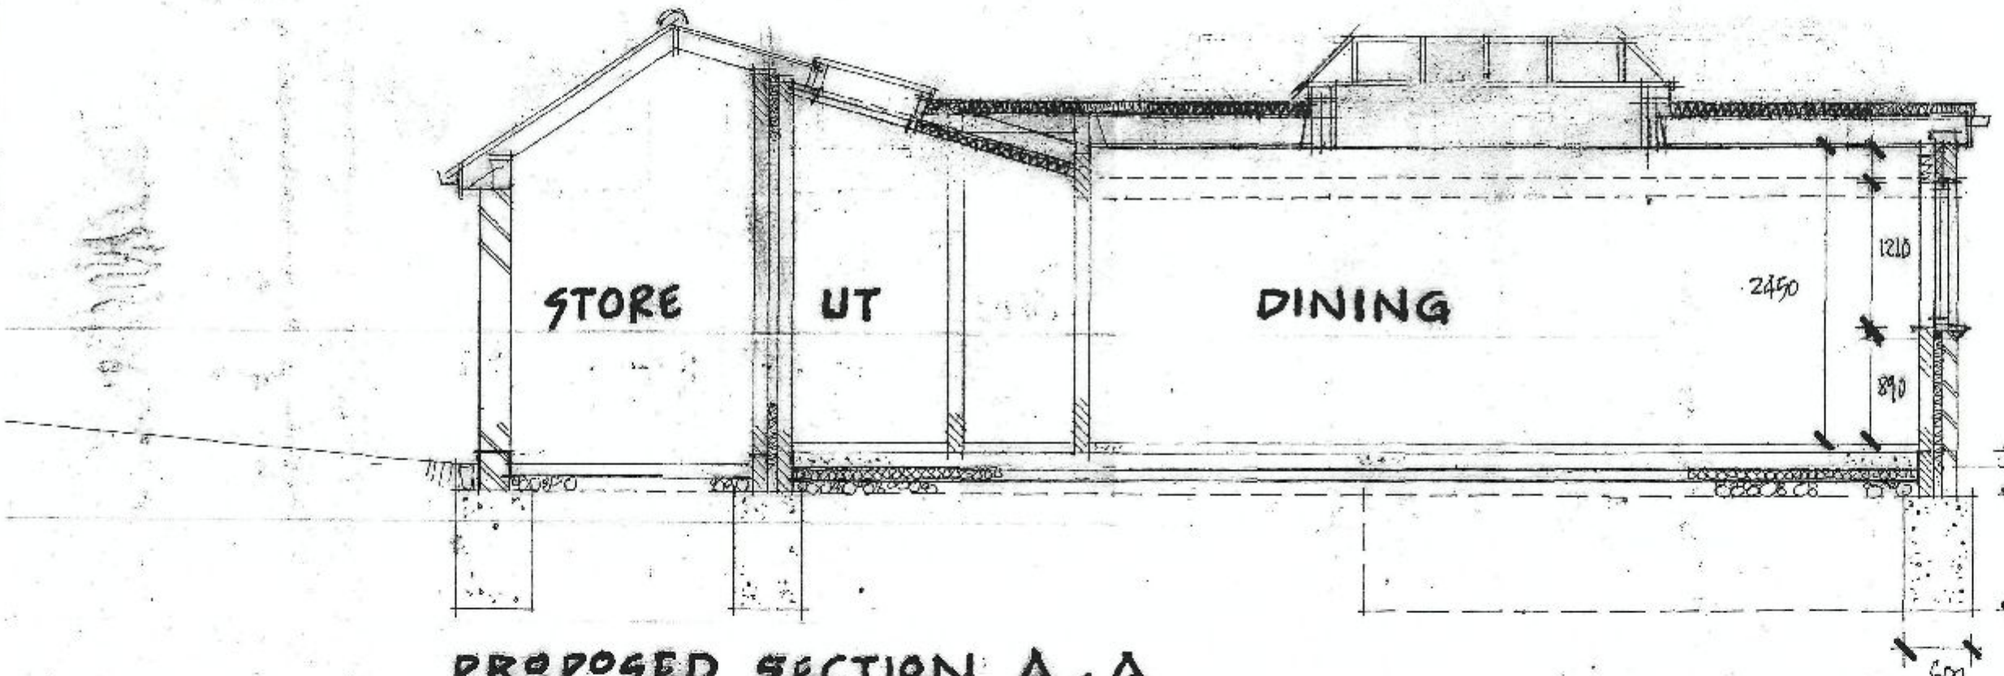

PROPOSED SECTION A-A

TYPICAL (SCALE 1:50 @ A3)

0 1 2 3 METRES

SCALE 1:50 @ A3.

HAVANT BOROUGH COUNCIL
- 2 AUG 2010
RECEIVED

Architectural Planning.
Building Surveyors and Designers.
1a Nutbourne Road, Sandy Point,
Hayling Island, Hampshire, P0119RT.
T: 02392 463994.

PROPOSED SIDE EXTENSION AT
34 KINGS ROAD. HAYLING ISLAND
HAMPSHIRE FOR: Mr and Mrs Tuttle.

Drawing;
PROPOSED SECTION A - A
Scale; 1 - 50 @ A3.
Date: 16.11.09.
Drawing No: 9176/09/006