


Roof Plan

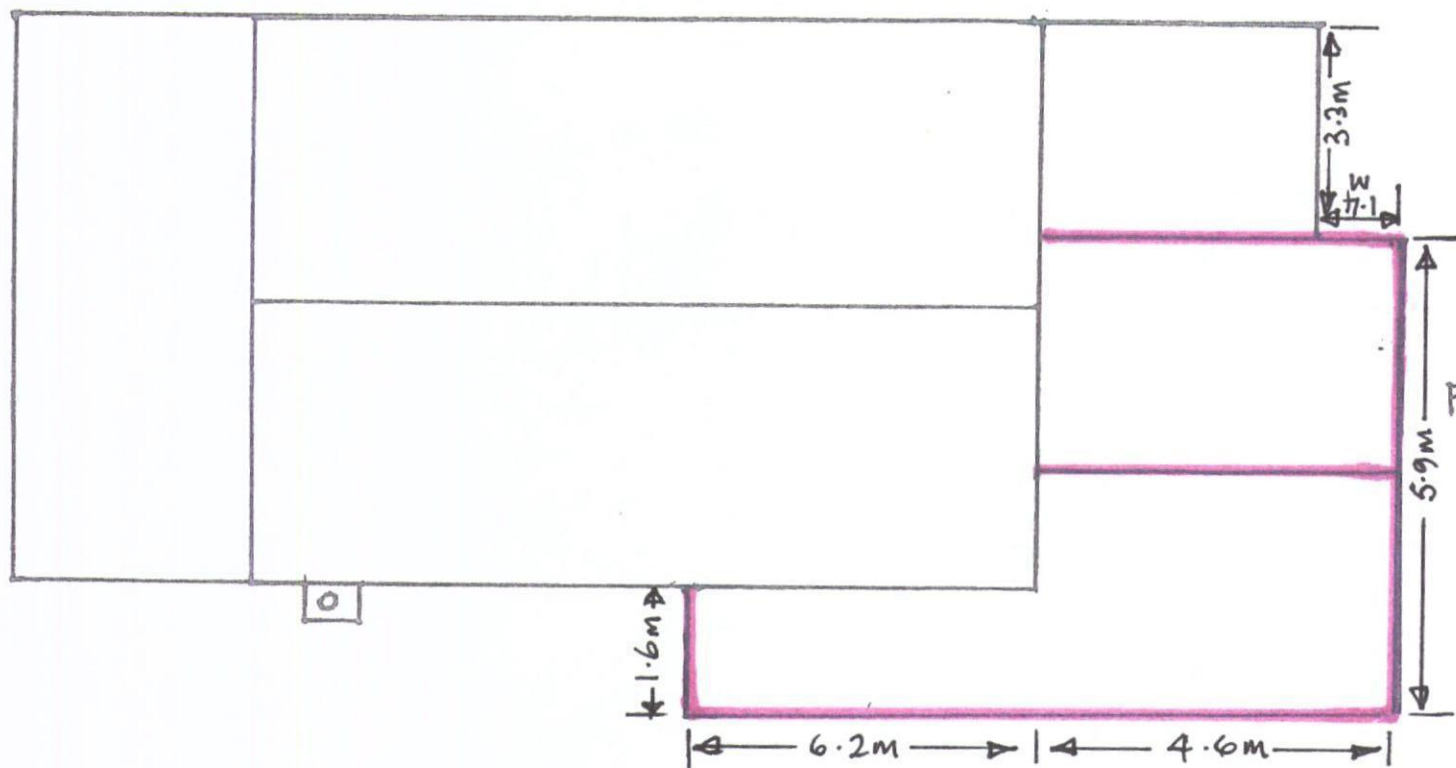

HAVANT BOROUGH
COUNCIL
14 JUN 2012
RECEIVED

Scale:- Approx 100:1.

PLAN VIEW OF INSTALLATION