

PROPOSED ALTERATIONS AND ADDITIONS.
52, ELM CLOSE ESTATE, HAYLING ISLAND, HANTS.
FOR MR & MRS H.J.MATHEWS.

PERMIT

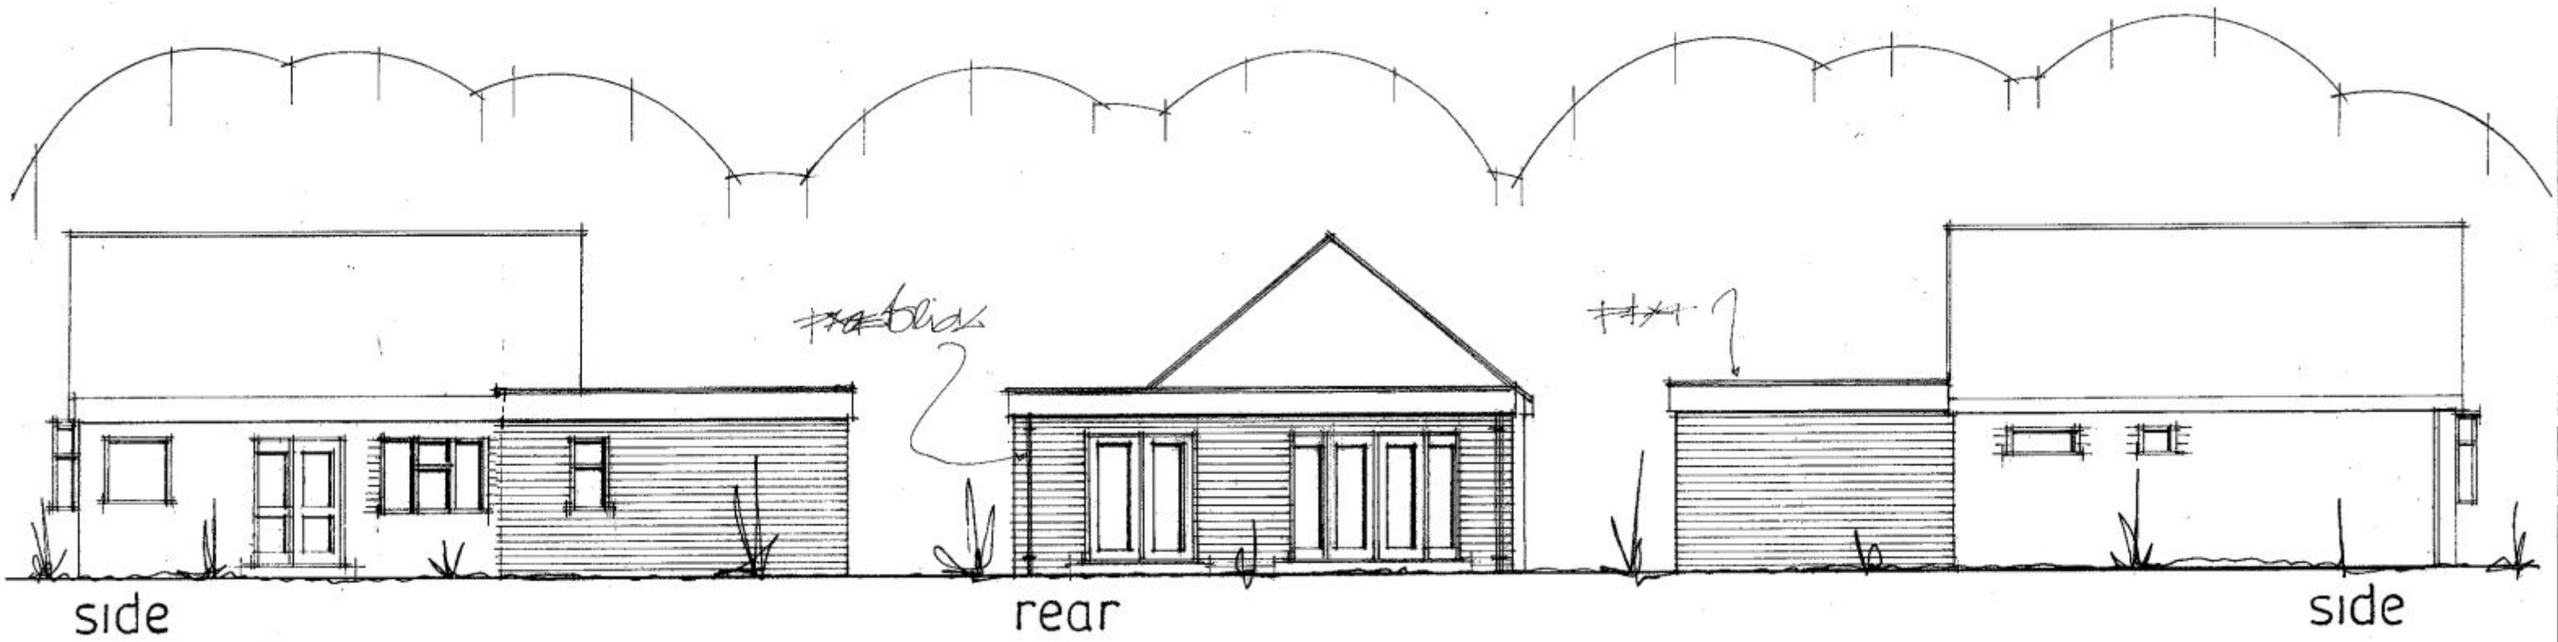

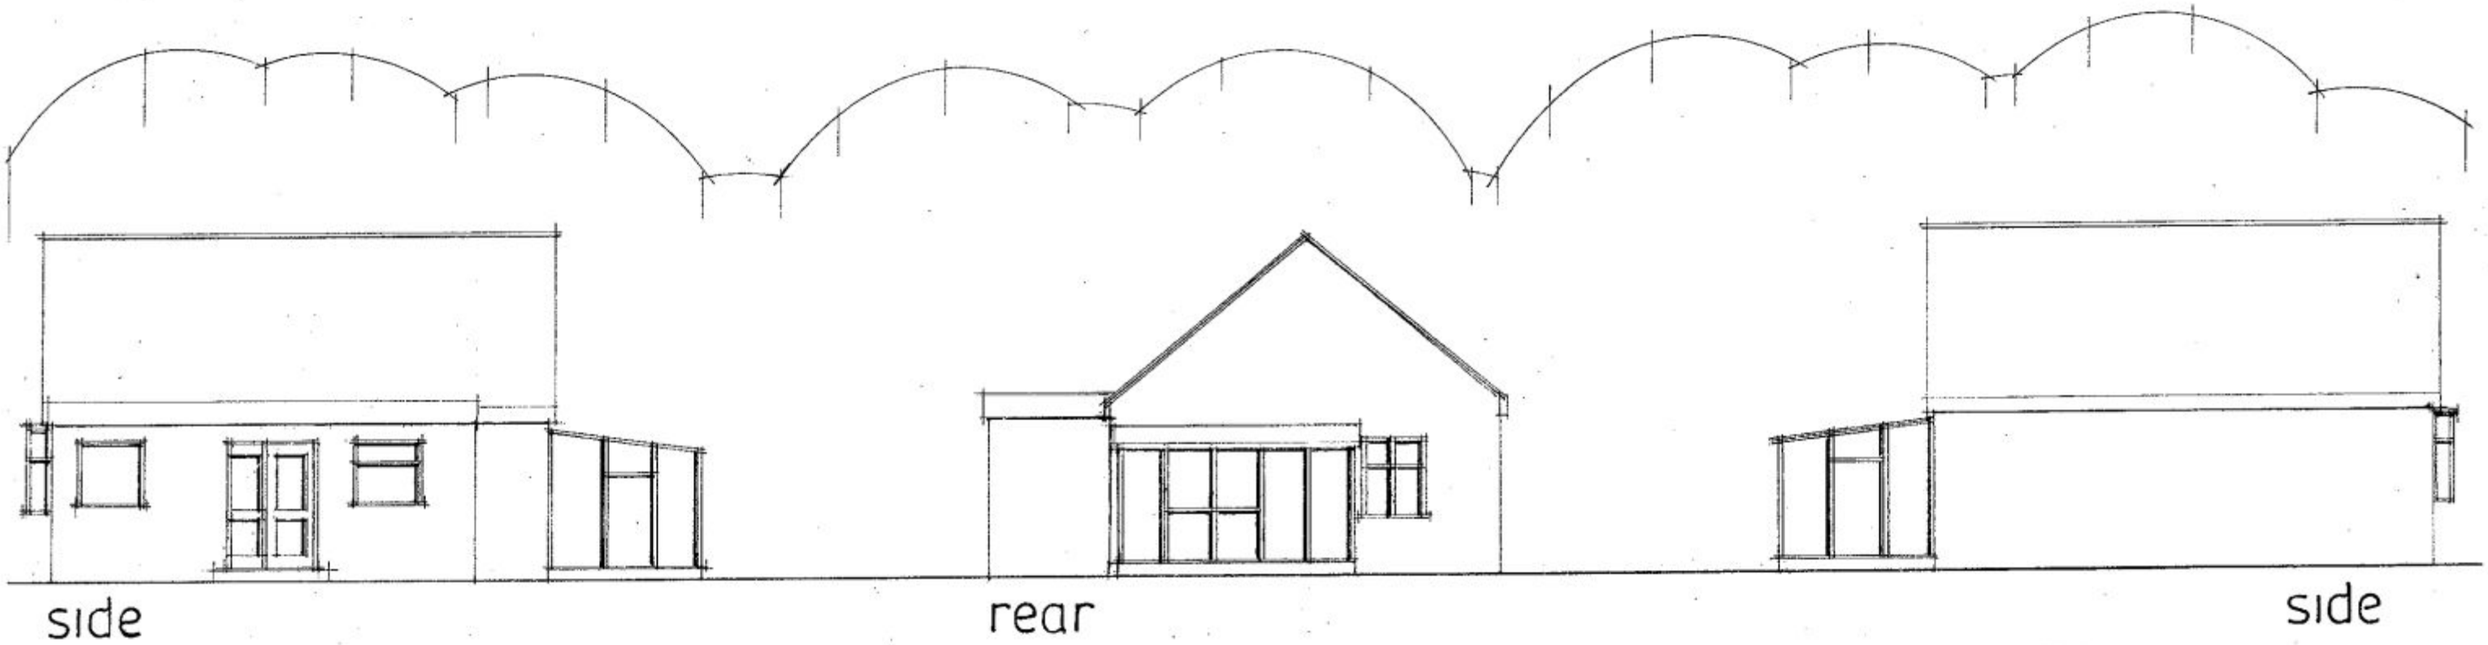

date may 2011
scale 1·100

PETER J. WALKER MRICS
CHARTERED SURVEYOR
182 SEAFRONT, HAYLING ISLAND, HANTS
PO11 9 AN

TEL: 02392 467571