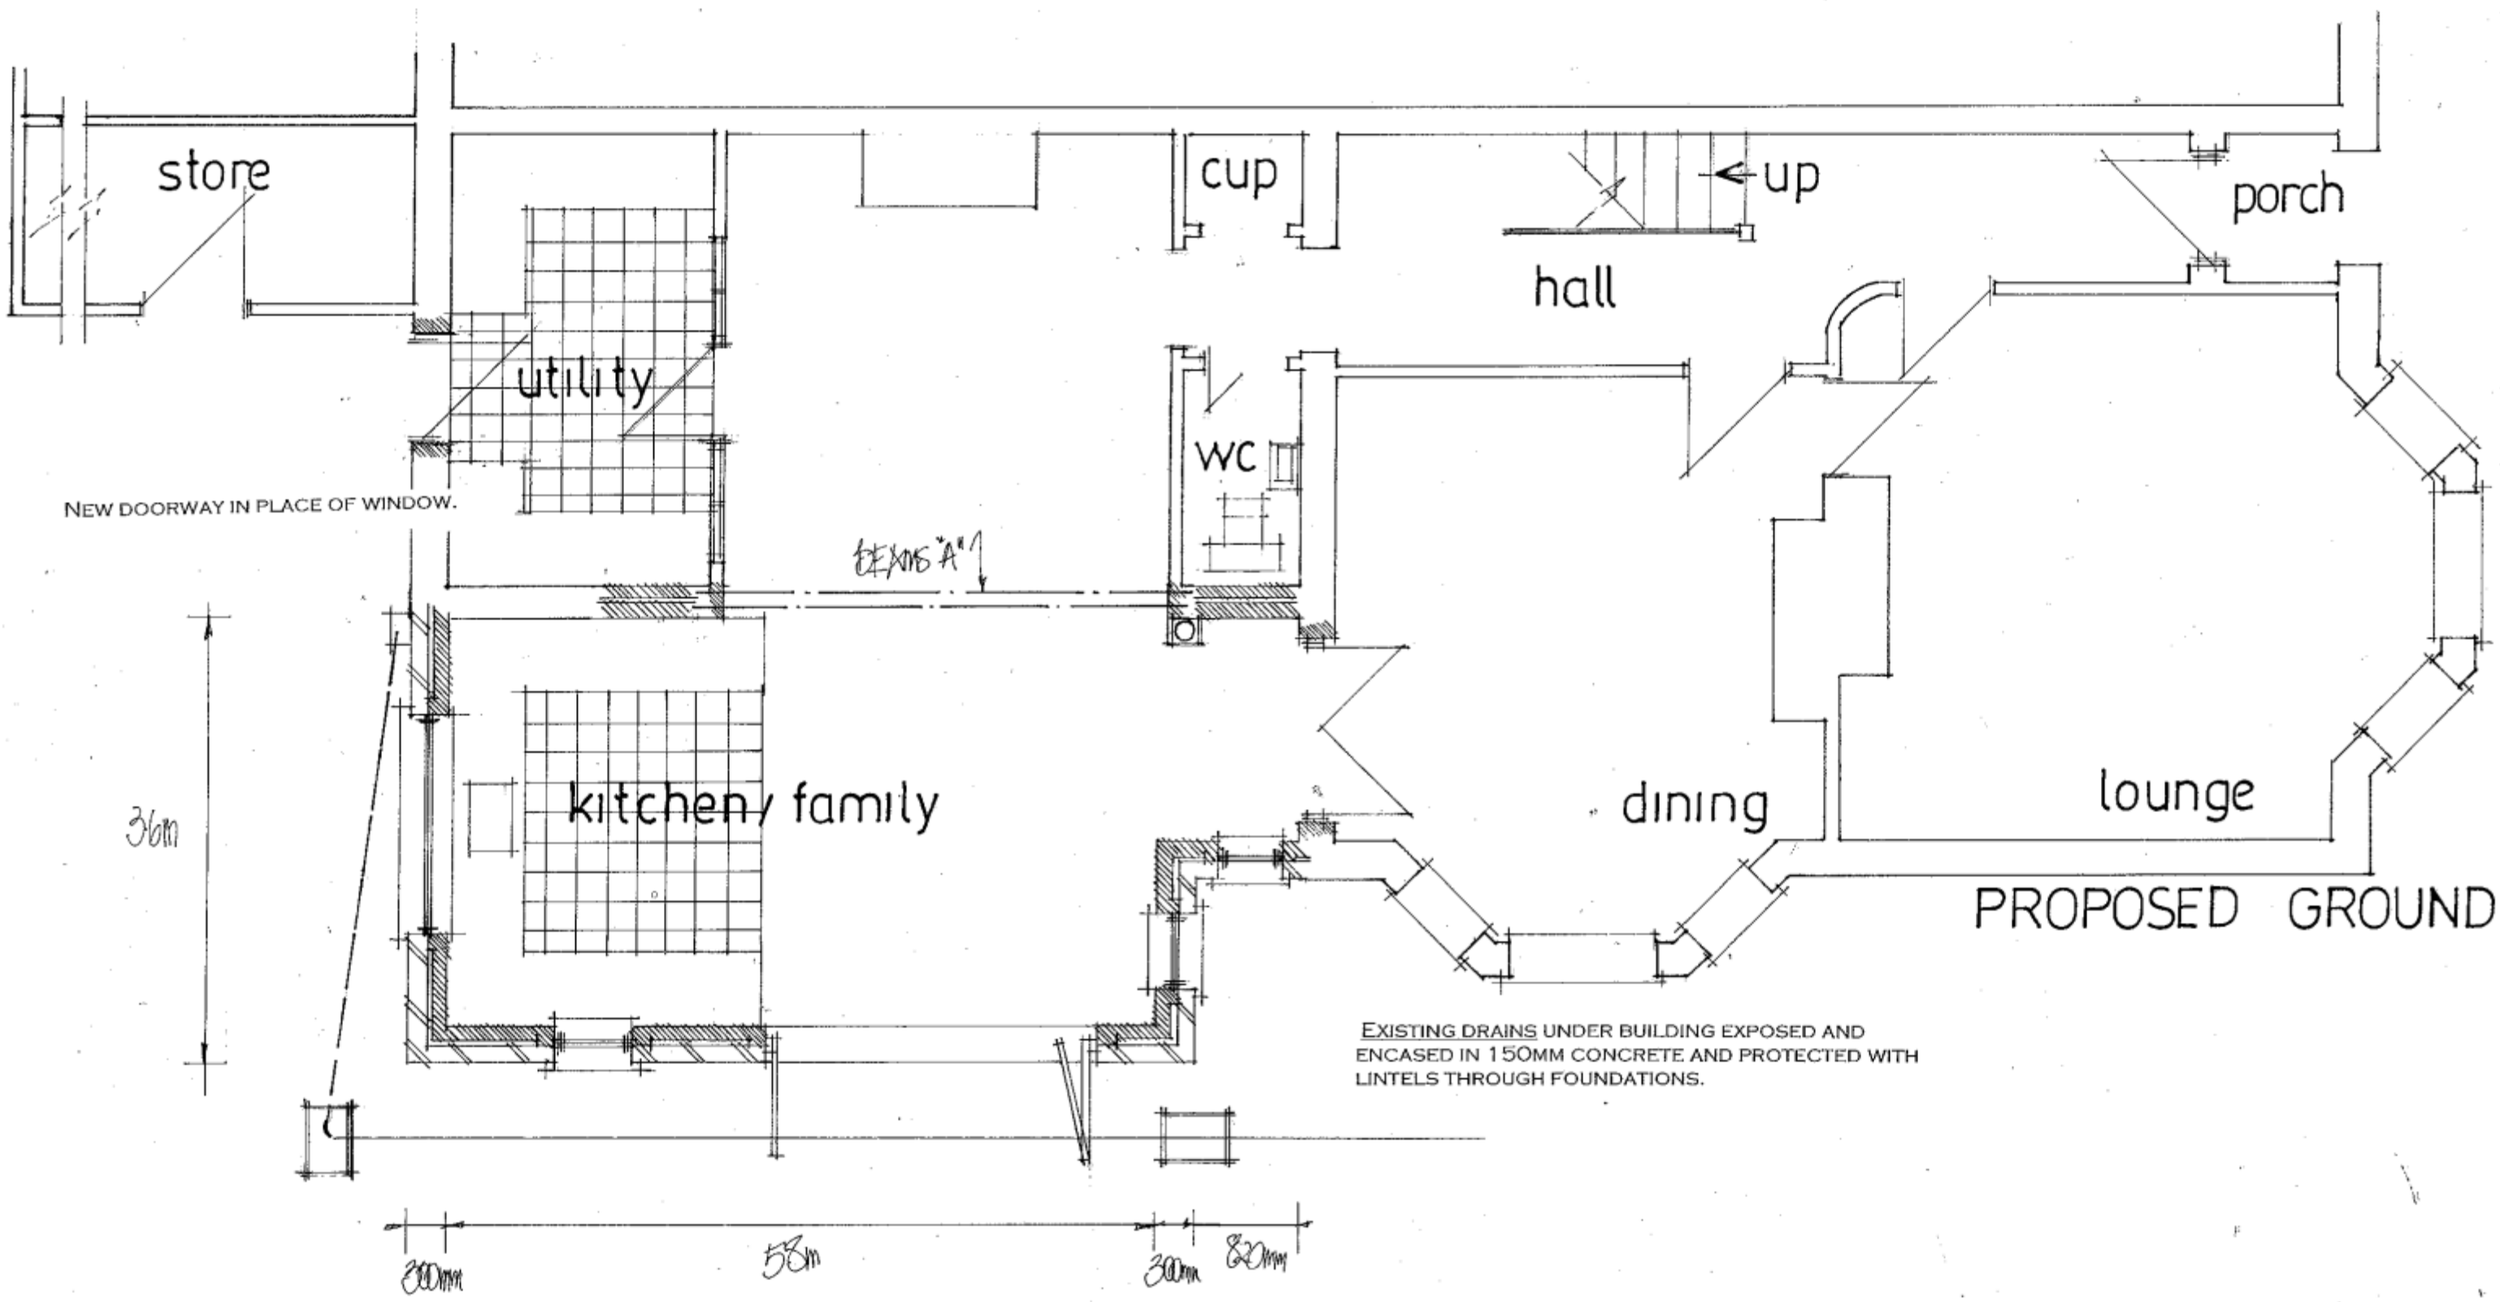

PROPOSED TWO STOREY SIDE ADDITION
11A, ST. MARYS ROAD, HAYLING ISLAND, HANTS.
FOR MR & MRS STEVENS.

date jan 2011
scale 1:50

PETER J. WALKER MRICS
CHARTERED SURVEYOR
182 SEAFRONT, HAYLING ISLAND, HANTS
PO11 9 AN

TEL: 02392 467571