Copyright of this drawing is the property of Urban Edge Architecture Limited. It must not be reproduced or amended nor used in the execution of any works whether in conjunction with the proposed works for which it is prepared or otherwise without the express consent in writing of Urban Edge Architecture Limited.

Urban Edge Architecture Limited
One Scotgate Mews, Scotgate,
Stamford, Lincolnshire, PE9 2FX.

Tel. ++44 (0)1780 755 665
Fax. ++44 (0)1780 755 360

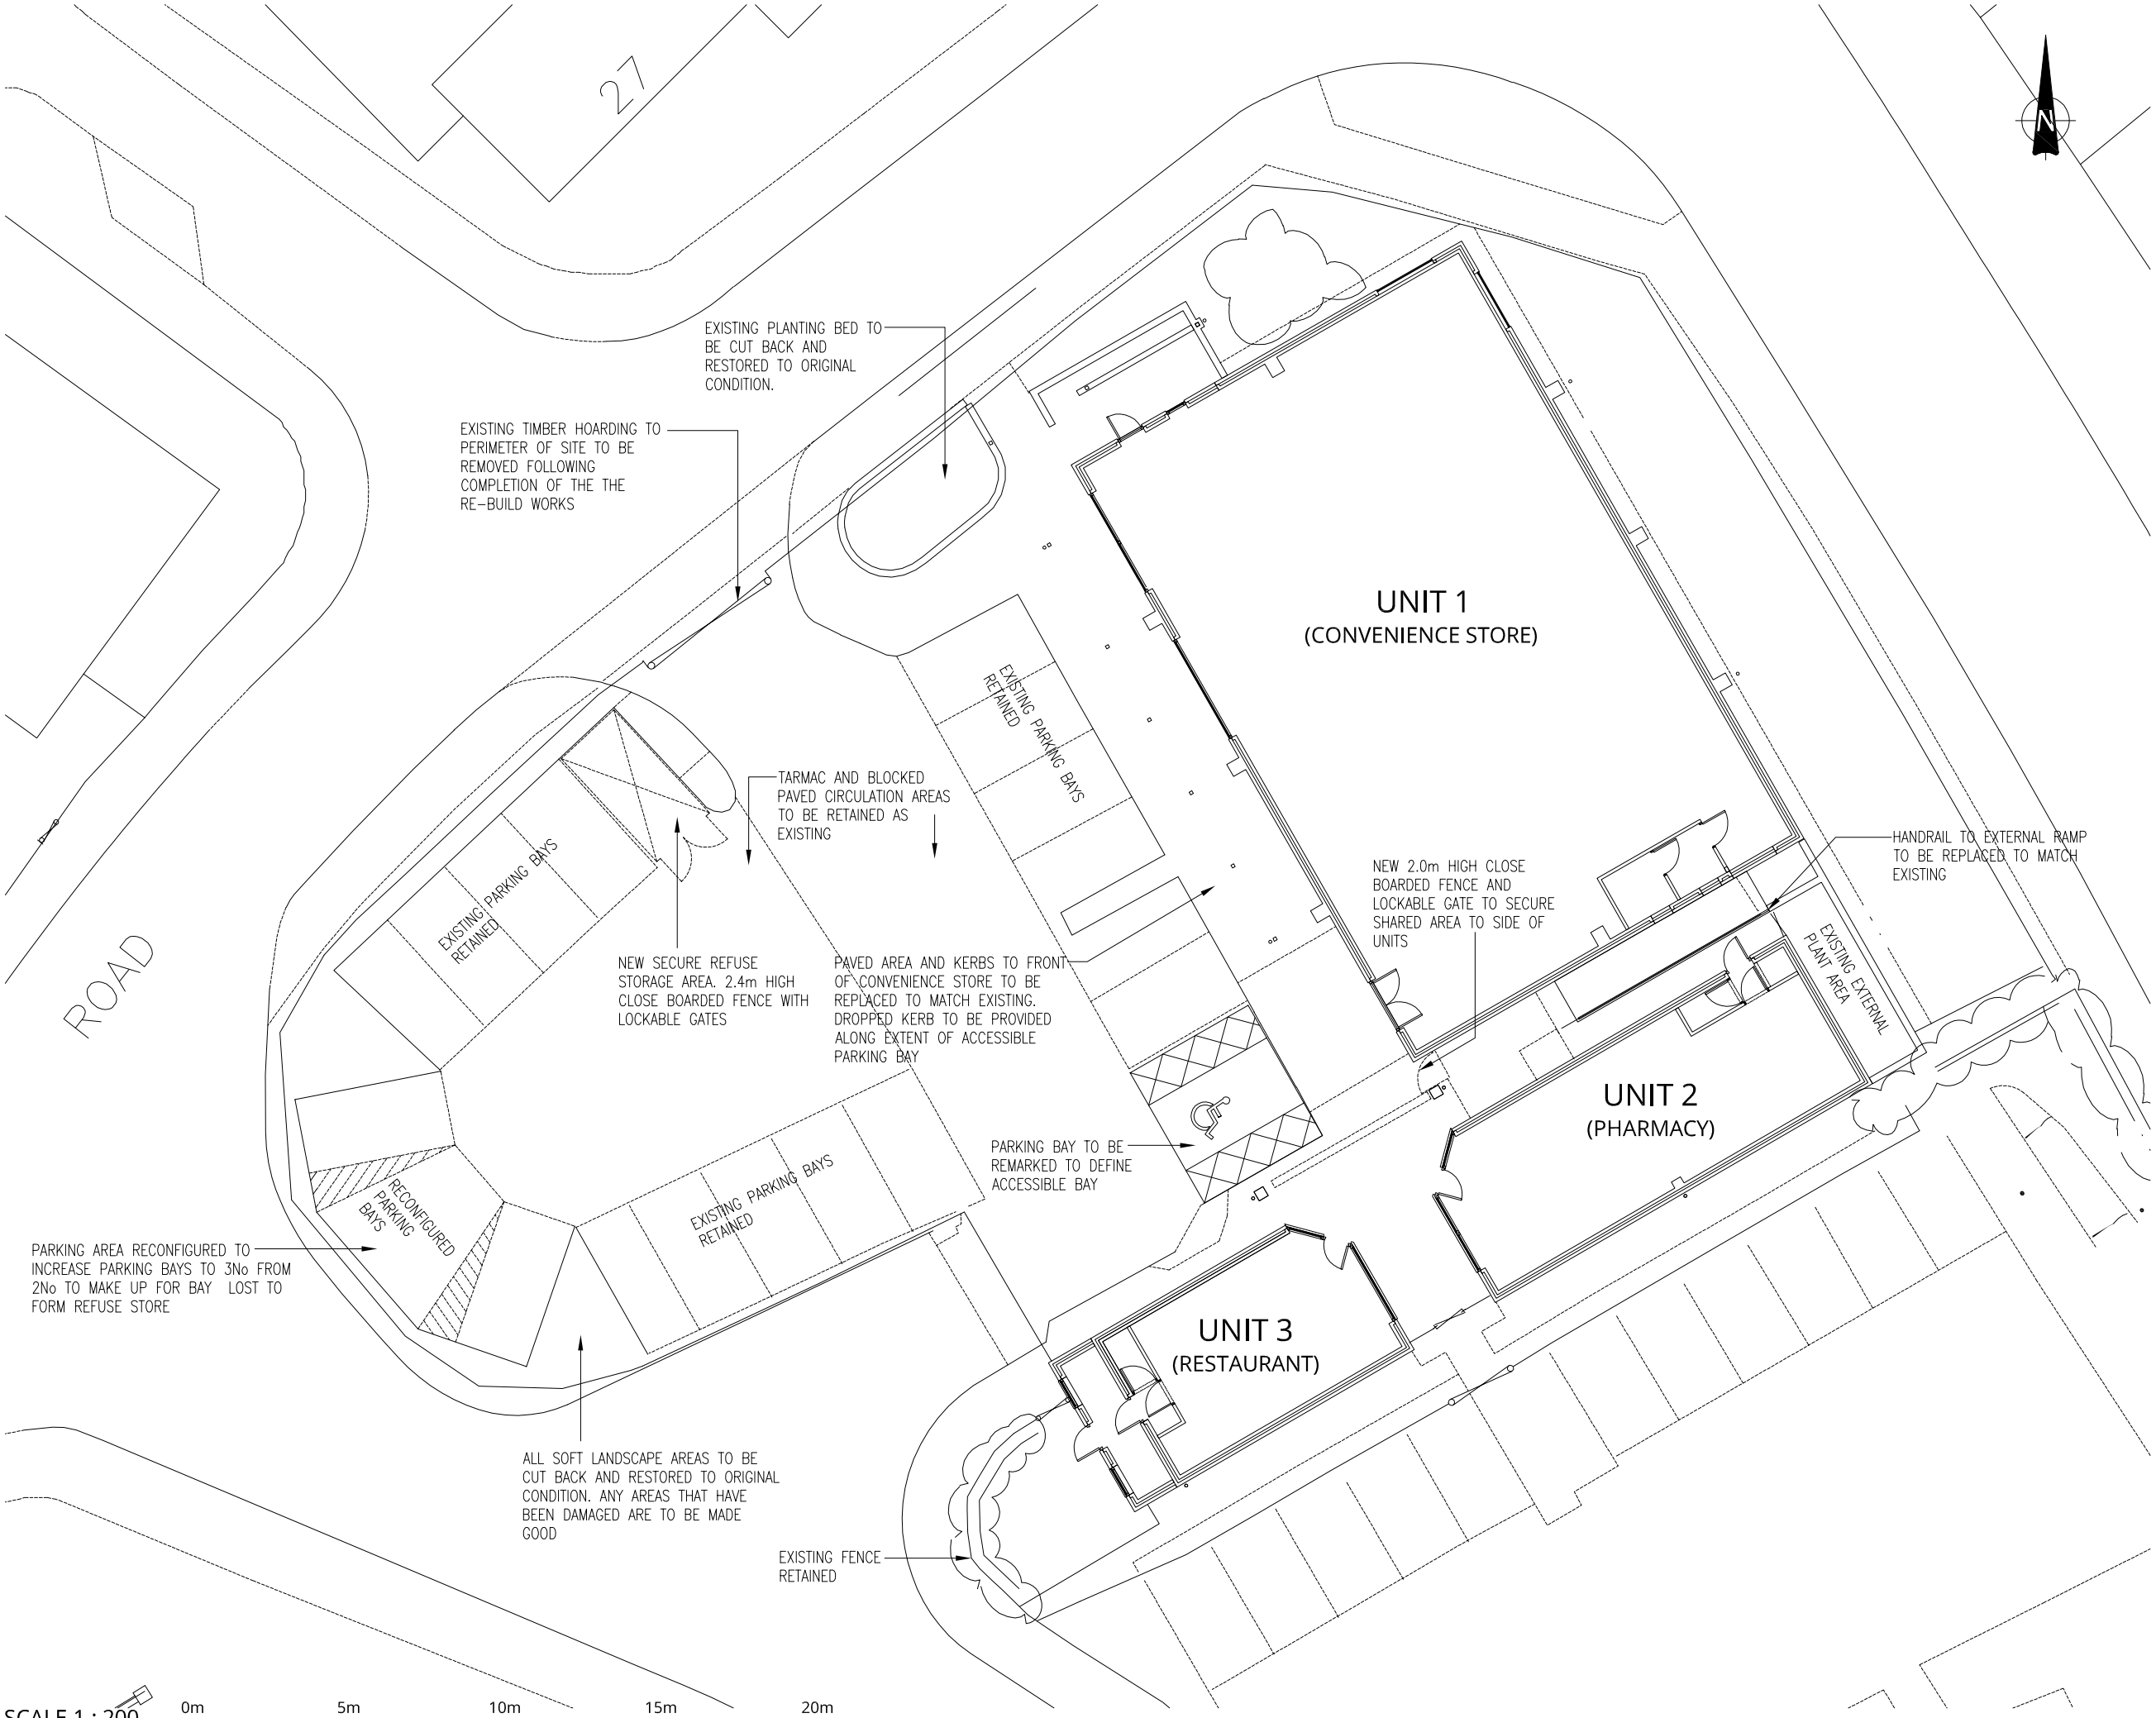

SCALE 1 : 200
SCALE 1 : 1

0m 5m 10m 15m 20m
0mm 10mm 20mm 40mm 60mm 80mm 100mm

PLANNING

Revision	Description	Date

URBANEDGE
architecture / masterplanning / design

Client **BROOKTON 2000 LTD**

Project **LAVENDER ROAD LOCAL CENTRE WATERLOOVILLE**

Drawing **LOCAL CENTRE REBUILD SITE BLOCK PLAN**

Scale 1:200 @ A3 Drawn TM
Date JUN 12

Project No. 1431 Drawing No. URB LR [08]00 02 Revision A00