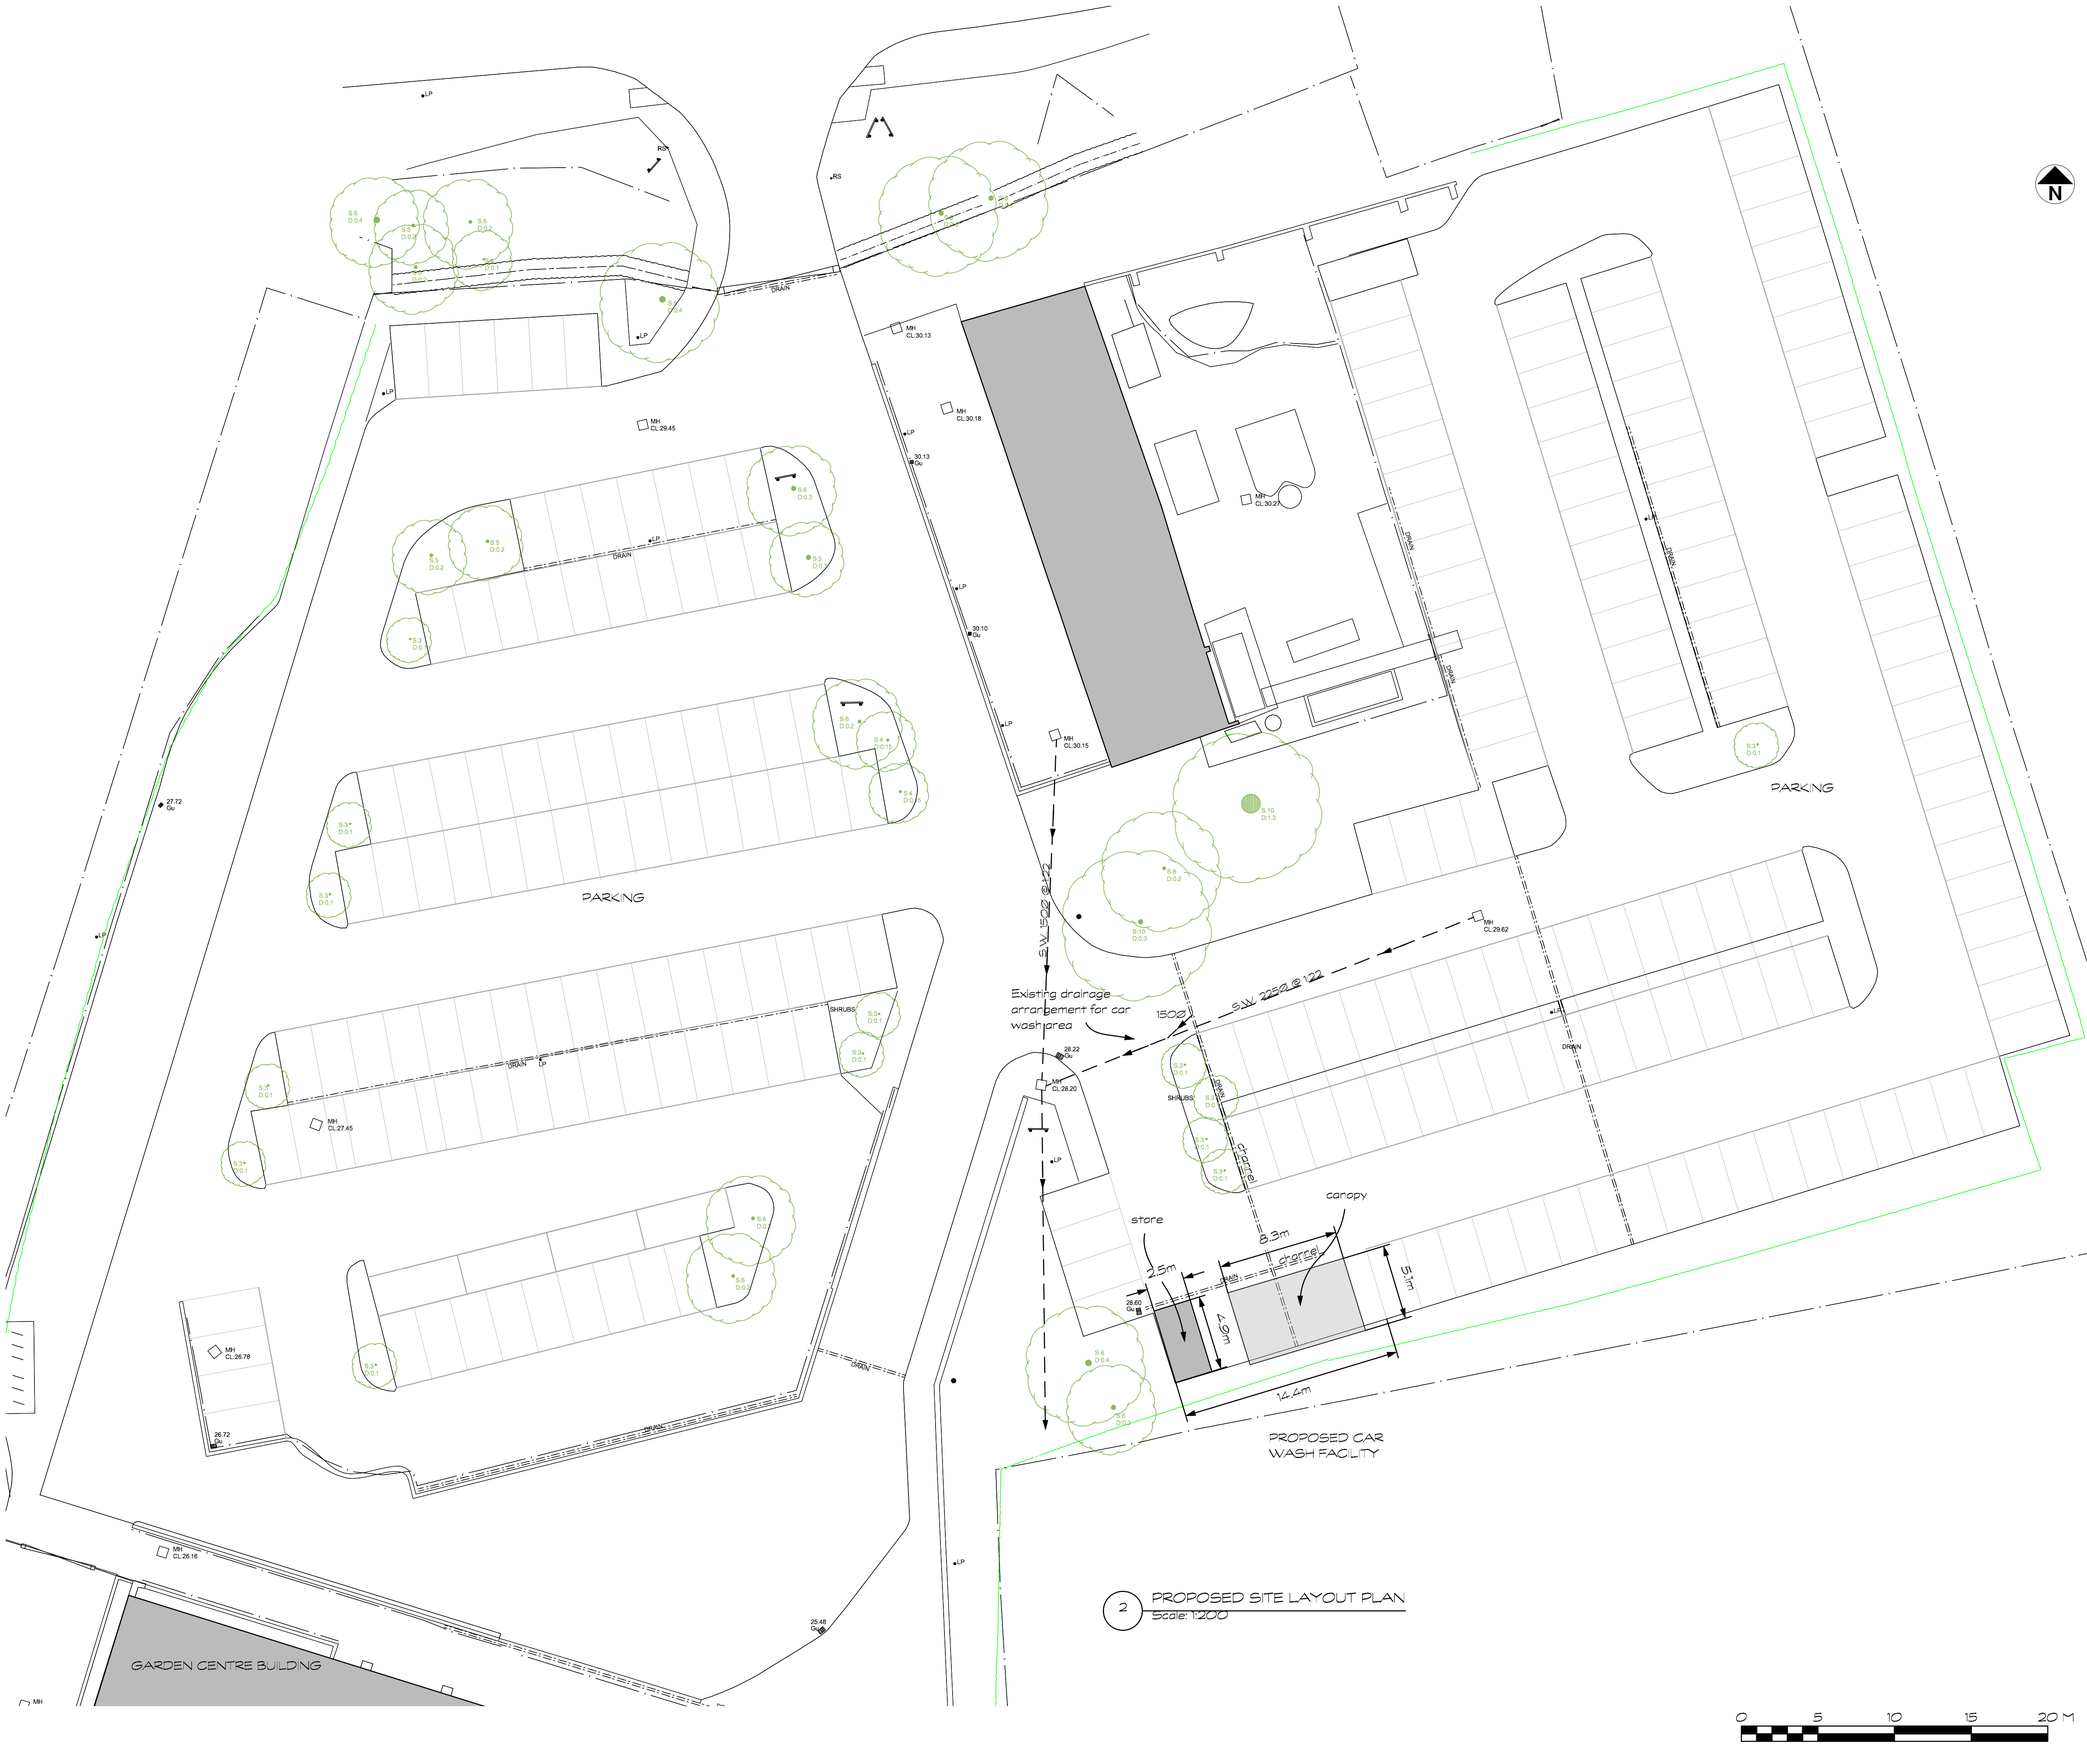

2 PROPOSED SITE LAYOUT PLAN
Scale: 1:200

0 5 10 15 20 M

lawrence beckingham field LLP
ARCHITECTS

The Sail Loft, Limehouse Court, 3-11 Dod Street, London E14 7EQ - Tel: +44(0) 20 7536 2100 Fax: +44(0) 20 7538 4442
initials.surname@lbfarchitects.co.uk - www.lbfarchitects.co.uk - Limited Liability Partnership No. OC303795

Project:
PROPOSED CAR WASH FACILITY
HAVANT GARDEN CENTRE
BARTONS ROAD
HAMPSHIRE, PO95NA

Client:
HAVANT GARDEN CENTRE

Drawing:
SITE LAYOUT PLAN

Scale:	Drawn by:	Checked by:	Date:
1:200@A1	DJW	Not checked	JAN 2011

Drg no:
2012-008-003

DO NOT SCALE FROM THIS DRAWING. ALL DIMENSIONS TO BE CHECKED ON SITE.
REFER ANY DISCREPANCIES TO ARCHITECT. THIS DRAWING IS SUBJECT TO COPYRIGHT.