0 1 2 3 4 5 6 7 8 9 10m

LINEAR SCALE 1:100

A3 @ 1:100

PROPOSED PLANS

Indicative

ADP ARCHITECTS LTD

Richmond Court, 94 Botley Road, Park Gate,
Southampton, Hampshire SO31 1BA
Telephone/ Fax Number: 0845 365 1475
Email: mail@adp-ltd.co.uk

Copyright of ADP Architects Ltd

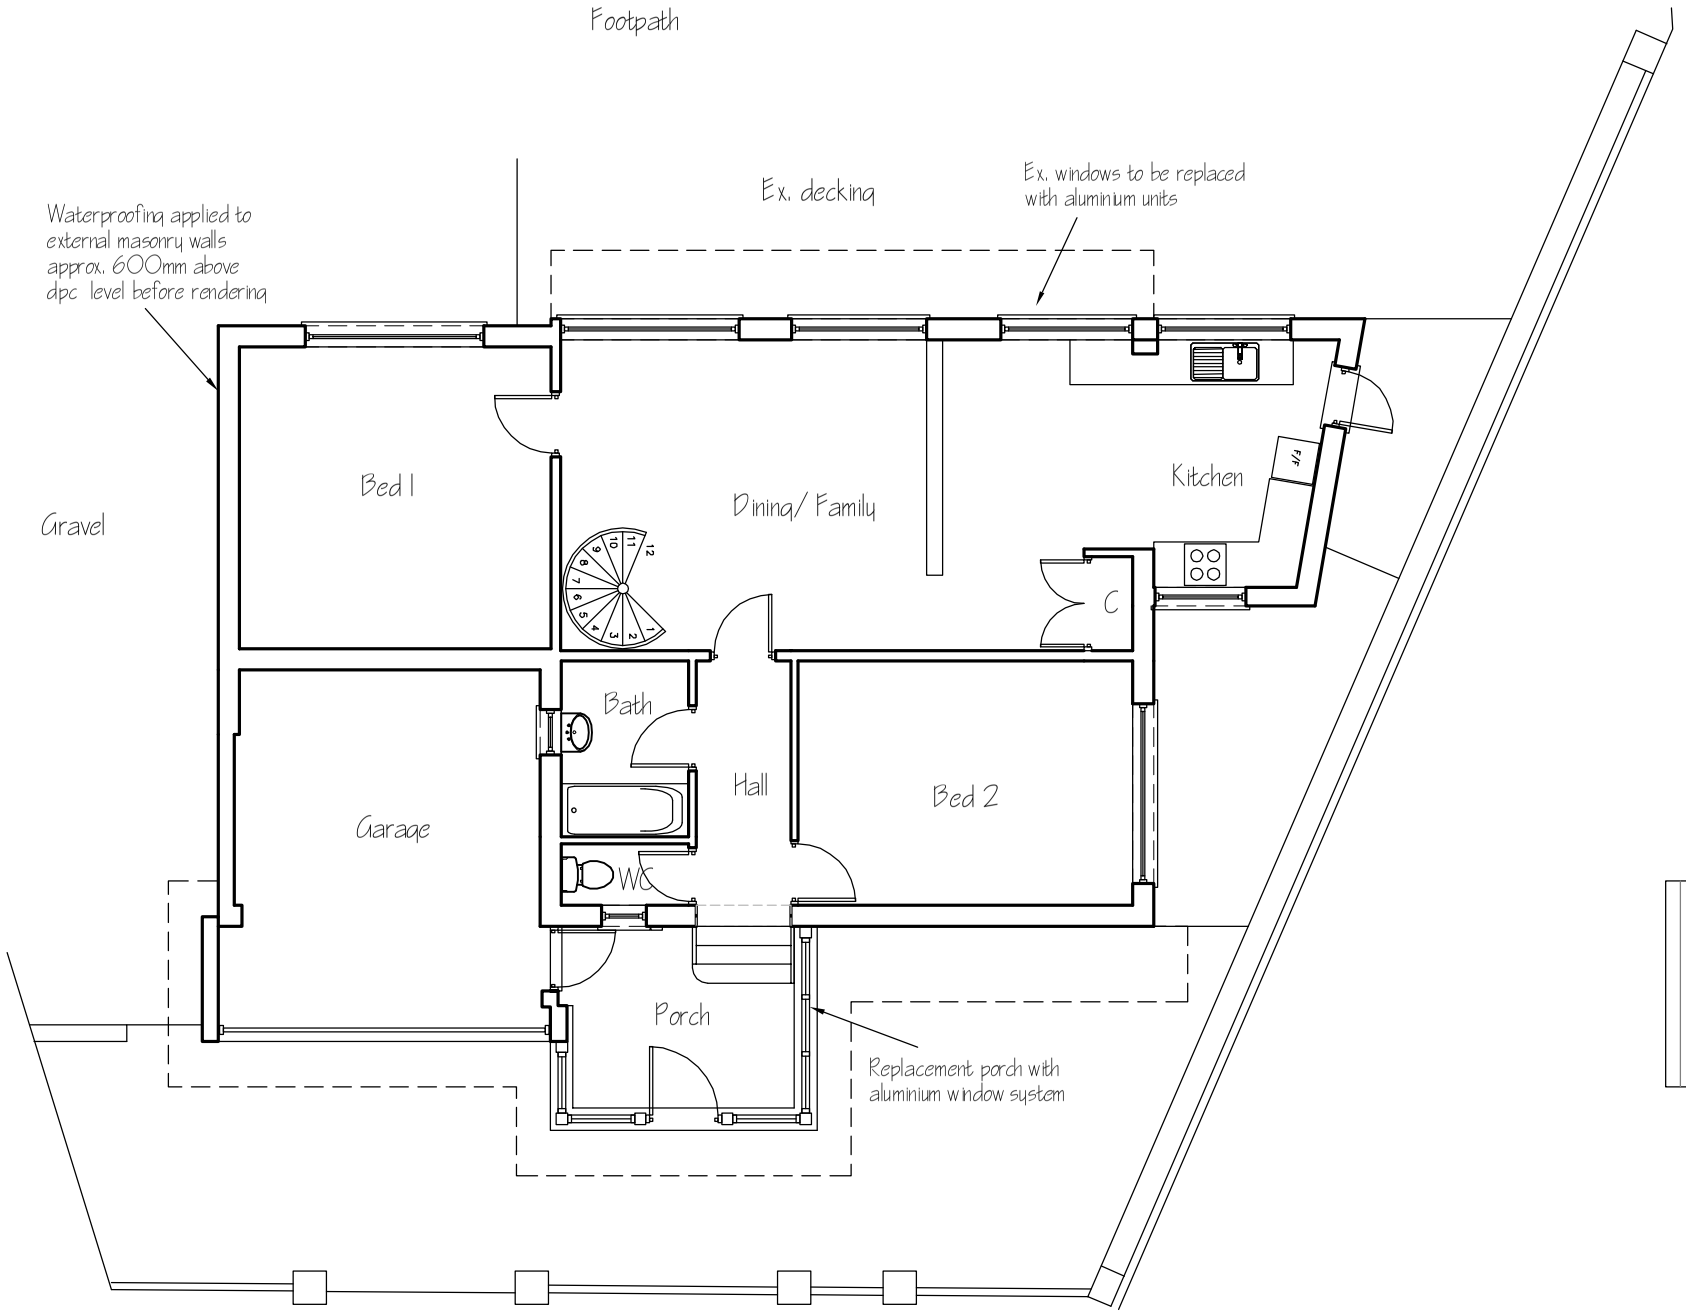

Ground Floor Plan 1:100

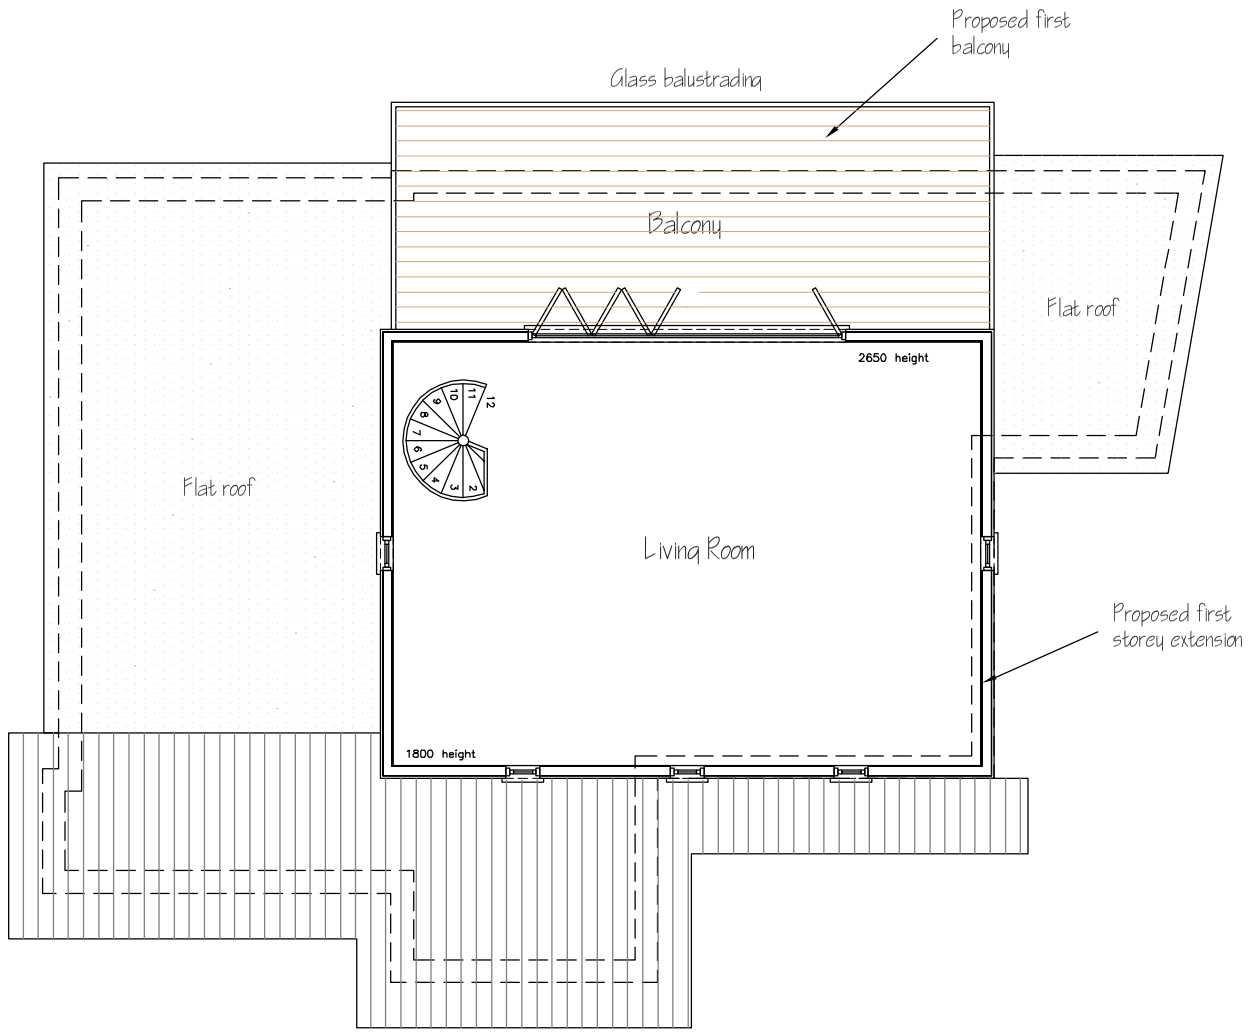

First Floor Plan

Alterations & Additions ¤ 44 Bembridge Drive ¤ Hayling Island ¤ Mr S Vine ¤ 1544/ 04a