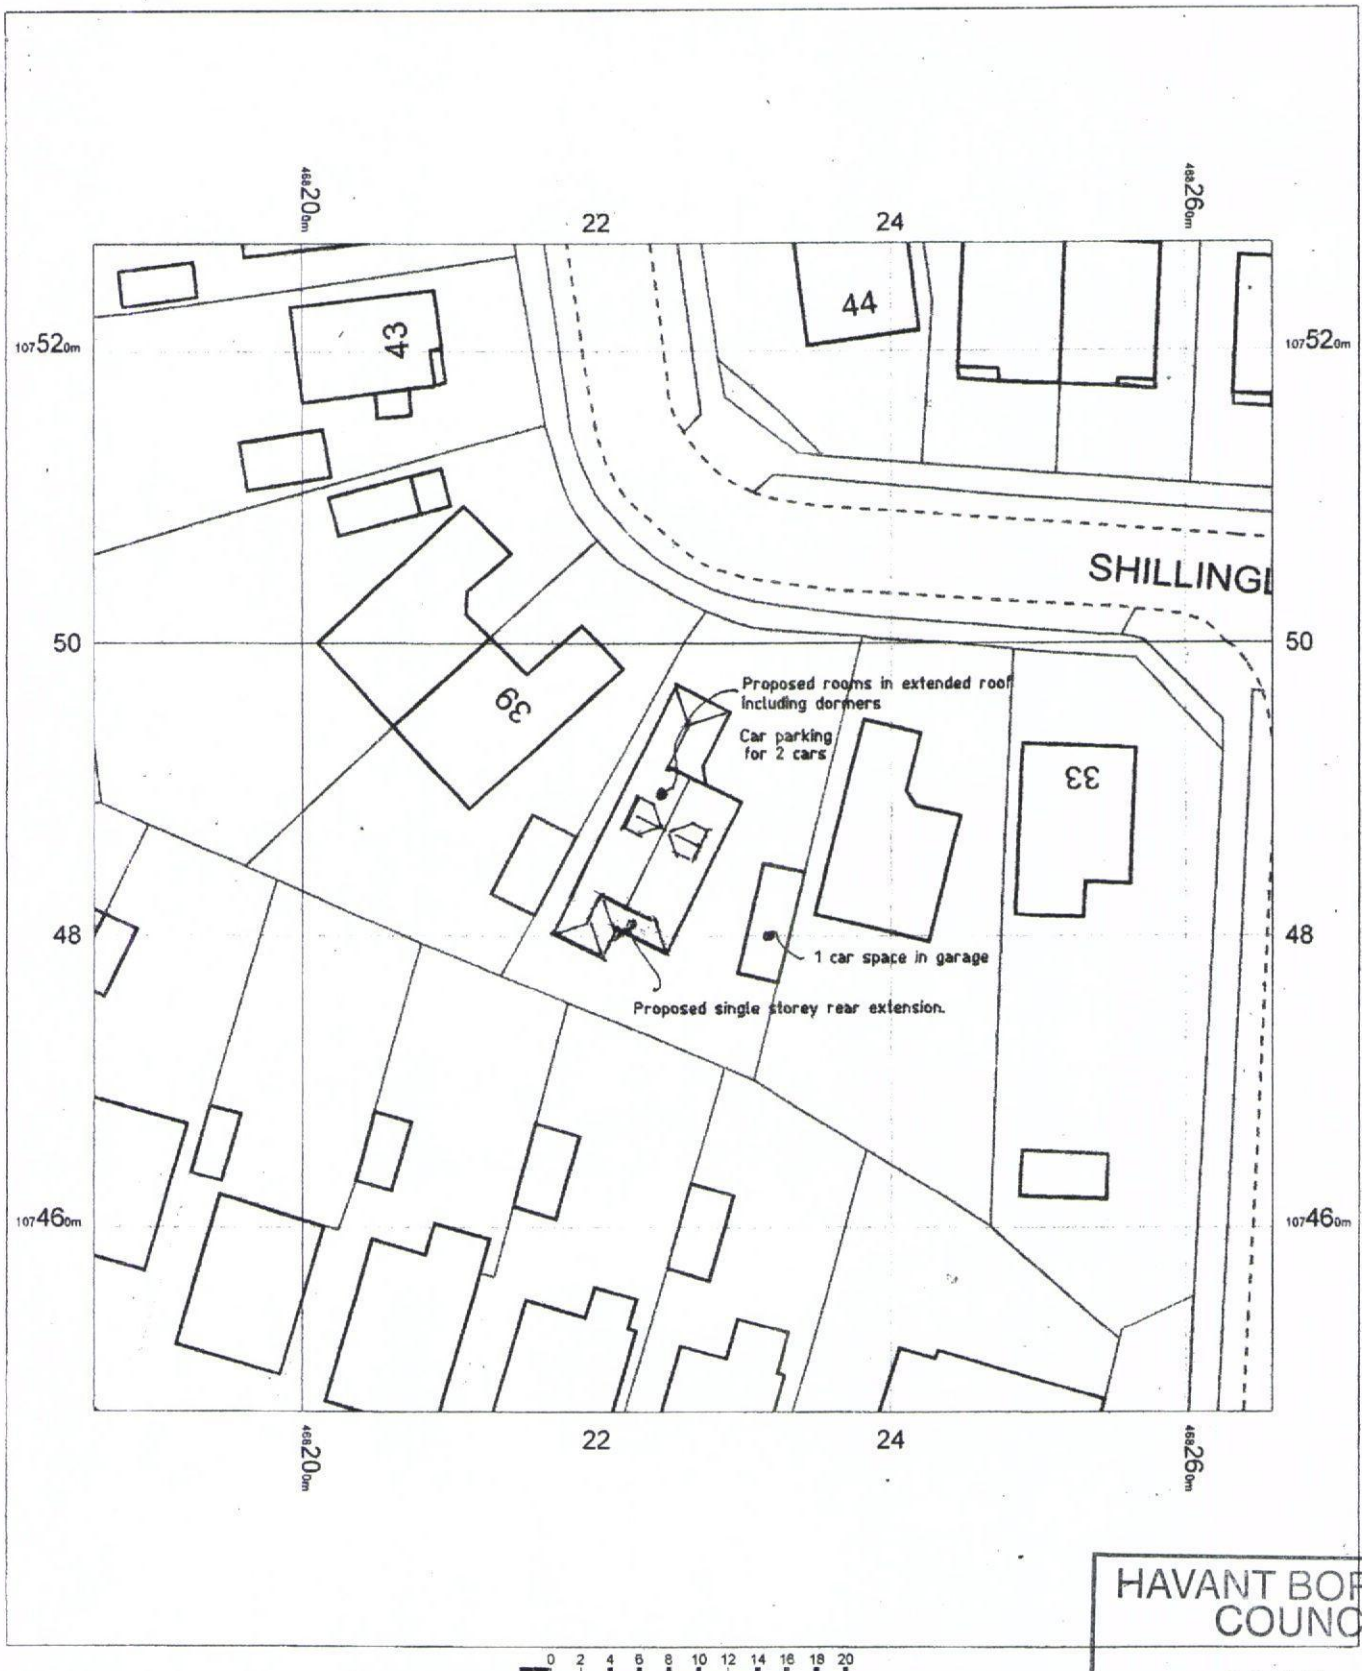

HAVANT BOROUGH COUNCIL
20 FEB 2012
RECEIVED

OS Mastermap
03 February 2012, ID: BW1-00125522
maps.blackwell.co.uk

1:500 scale print at A4, Centre: 468226 E, 107487 N

©Crown Copyright. Licence no. 100041040

Mapping sourced from Ordnance Survey

BLACKWELL'S
www.blackwellmapping.co.uk
TEL: 02920 228 779
maps.cardiff@blackwell.co.uk