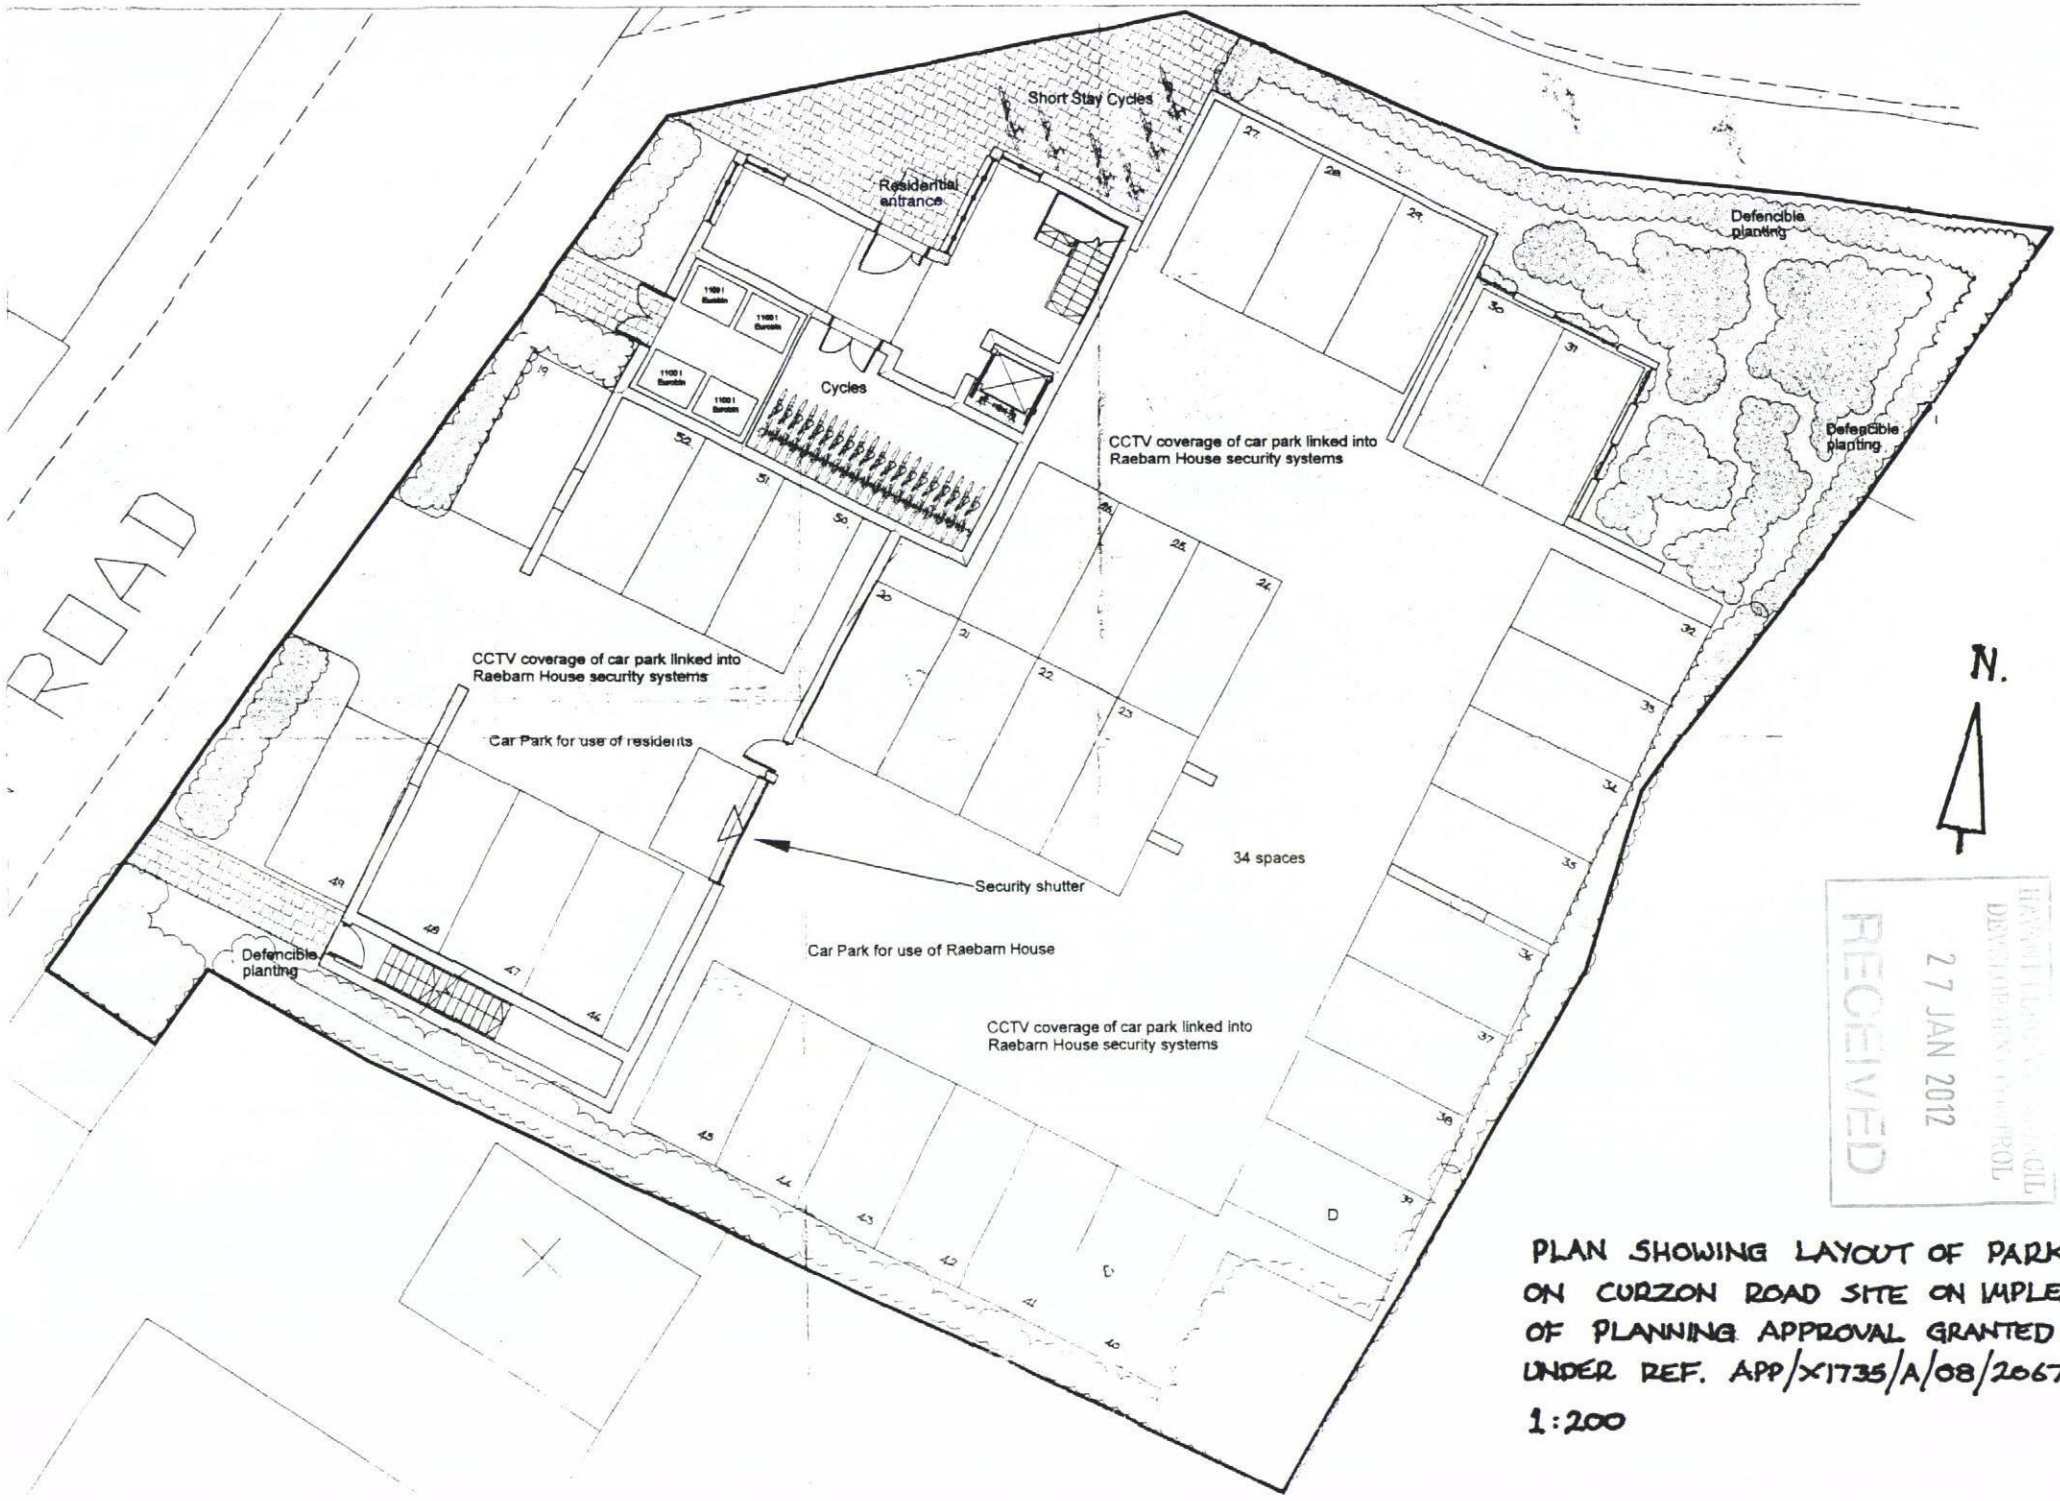

PLAN SHOWING LAYOUT OF PARKING ON CURZON ROAD SITE ON IMPLEMENTATIO OF PLANNING APPROVAL GRANTED 2/7/200 UNDER REF. APP/X1735/A/08/2067034.

1:200

L