


PERMIT

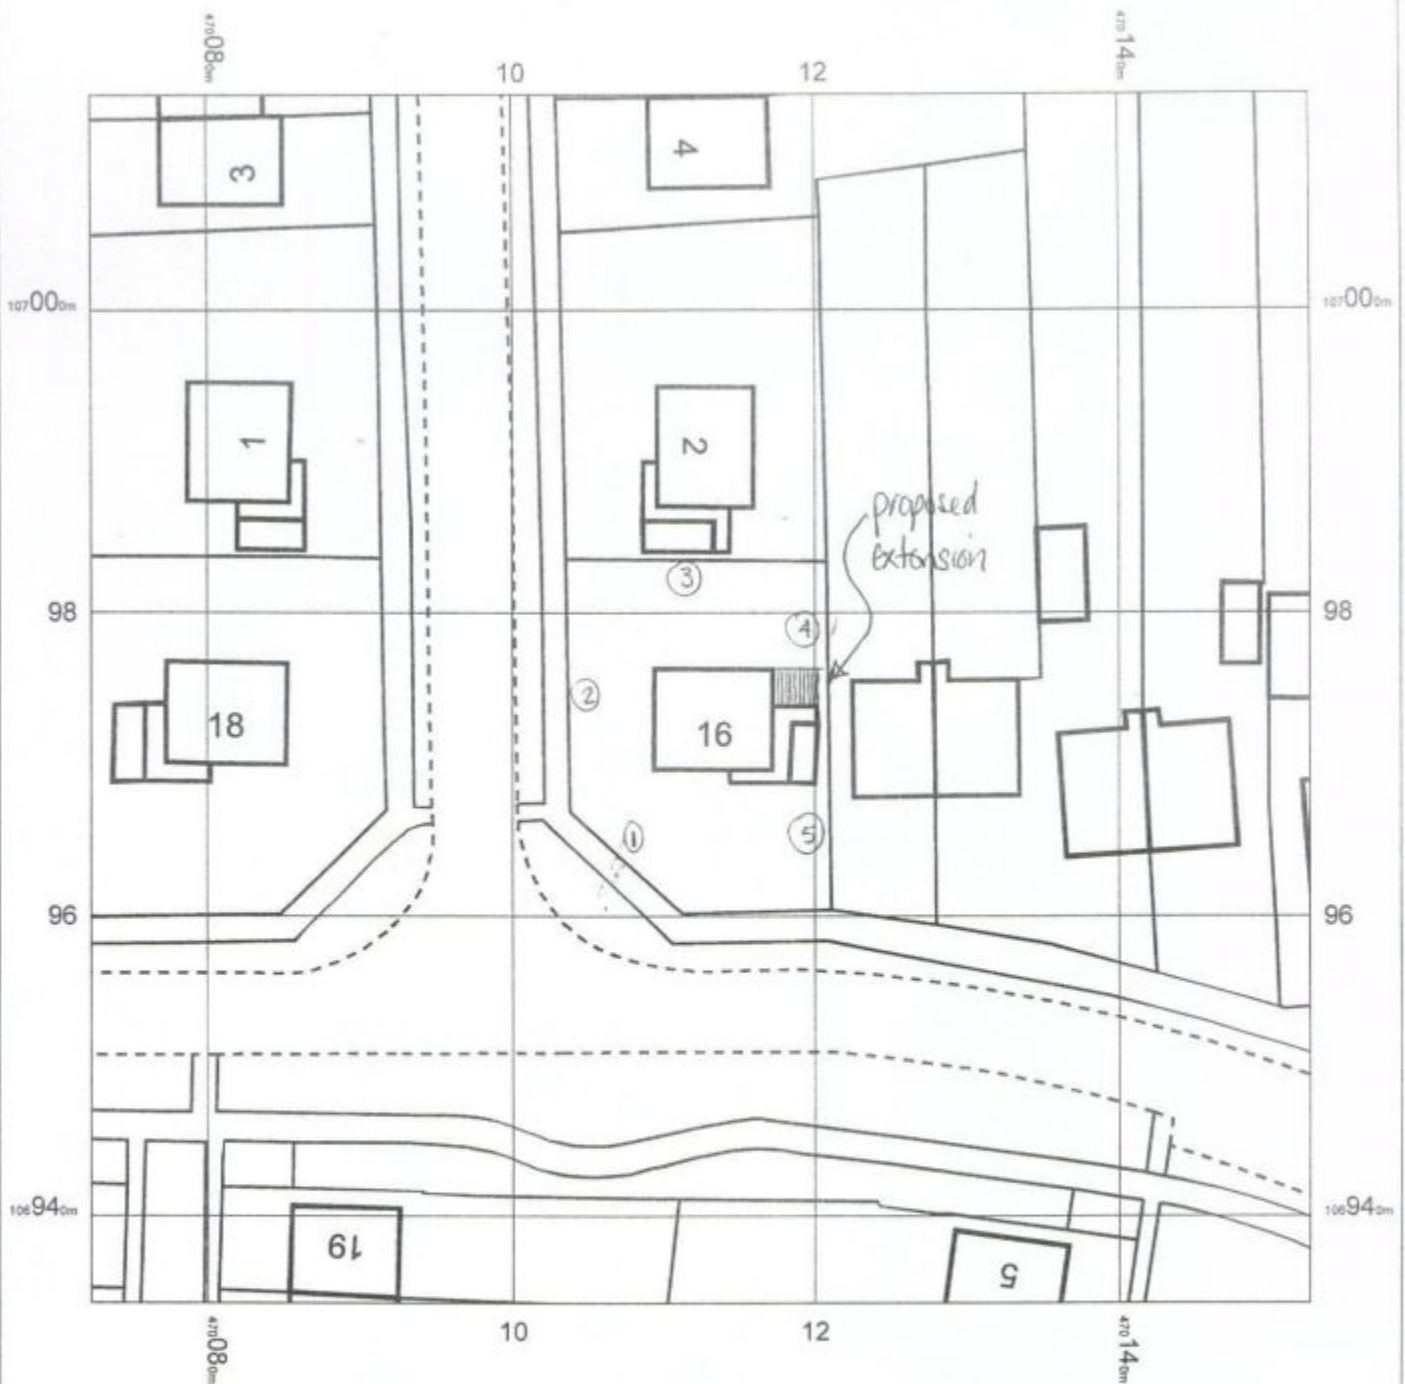

HAVANT BOROUGH
COUNCIL

22 JUL 2011

RECEIVED

OS Mastermap
22 July 2011, ID: BW1-00084207
maps.blackwell.co.uk

1:500 scale print at A4, Centre: 470112 E, 106974 N

©Crown Copyright. Licence no: 100041040



⑤ - 1500mm fence



- ① - 1800mm fence
- ② - ditto
- ③ - ditto
- ④ - ditto

BLACKWELL'S
www.blackwellmapping.co.uk

TEL: 02920 228 779
maps.cardiff@blackwell.co.uk

