

PERMIT

NOTE
1. The existing site is generally level.
2. Proposed finished floor level and ceiling height to be inspected and confirmed on-site.
3. The rooflight window in the west elevation which provides light to the bathroom to be obscured glazing.
4. The rooflight window to the west elevation, providing light to the main bedroom should be positioned with a min cill height of 1.7 m.
5. The rooflight windows to the east elevation should all be positioned with a min cill height of 1.7 m.


HAVANT BOROUGH COUNCIL
12 AUG 2011
RECEIVED

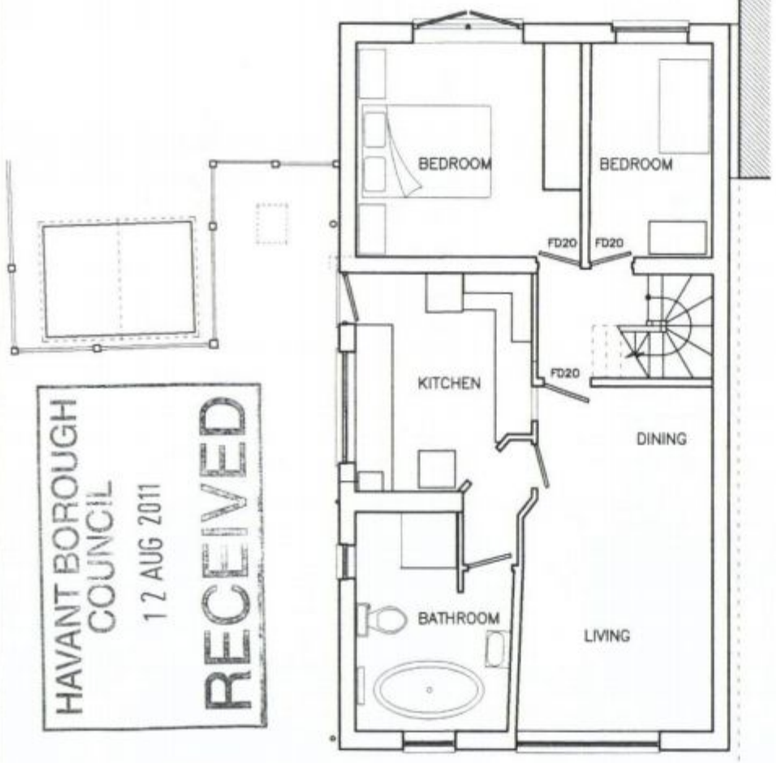


PROPOSED GROUND FLOOR
DWG. NO.: AP104 PP01-1

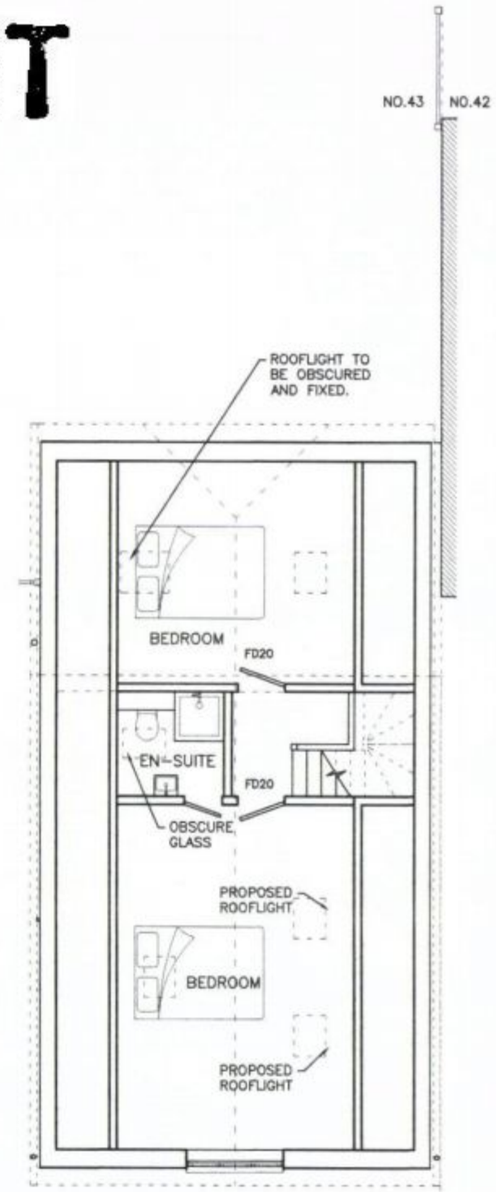


PROPOSED LOFT PLAN
DWG. NO.: AP104 PP01-2

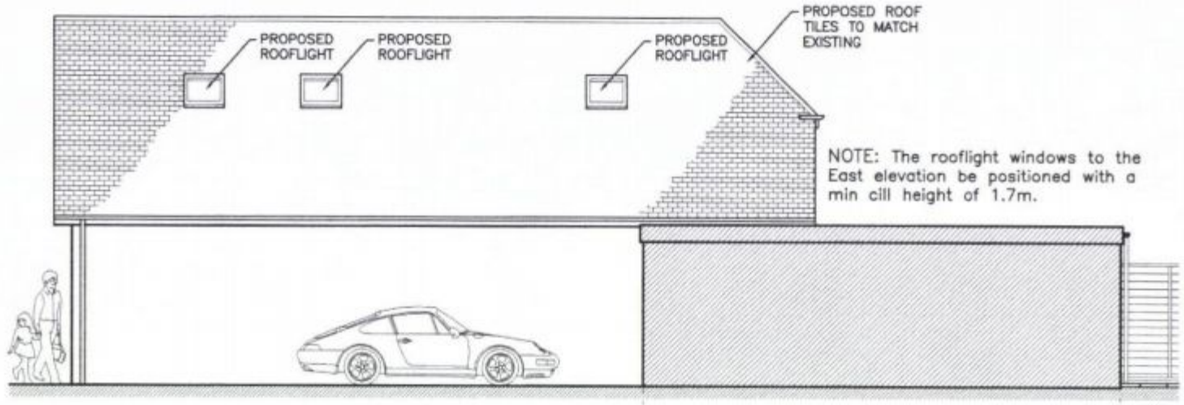

PROPOSED EAST ELEVATION
DWG. NO.: AP104 PE01-4

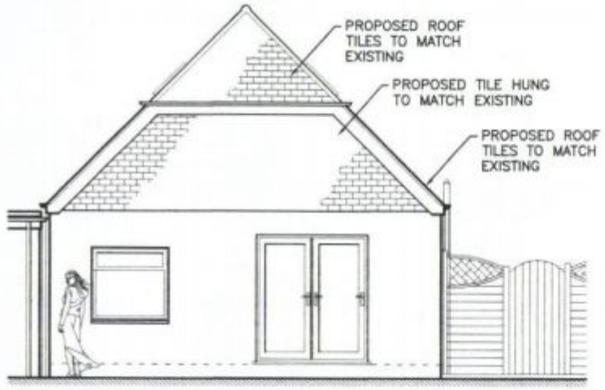

PROPOSED NORTH ELEVATION
DWG. NO.: AP104 PE01-3

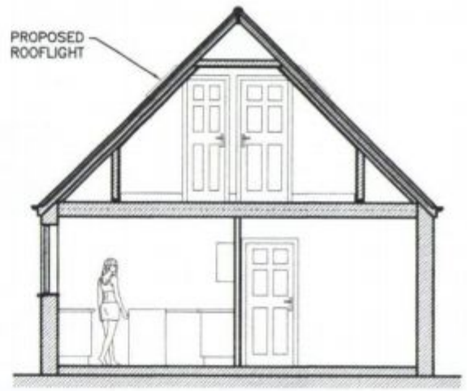

PROPOSED SOUTH CROSS SECTION
DWG. NO.: AP104 PSC01-1



PROPOSED SOUTH ELEVATION
DWG. NO.: AP104 PE01-1



PROPOSED WEST ELEVATION
DWG. NO.: AP104 PE01-2

archiplus ltd.

www.archiplus.co.uk

Copyright of this drawing is reserved by Archiplus Ltd. This drawing is not to be scaled for construction except for planning purposes only. All dimensions are to be checked on site prior to construction or manufacture. If there are any discrepancies the designer is to be informed immediately.

PROJECT:
43 ELM CLOSE ESTATE,
HAYLING ISLAND,
HAMPSHIRE,
PO11 9AT

CLIENT:
MR. DAVE AND LISA COX

TITLE:
PROPOSED PLANS AND ELEVATIONS

JOB NO.:
AP 104

DWG. NO.:
PP01-1,2 / PE01-1,2,3,4

DATE:	REV.:
10 08 2011	F
SCALE: 1:100 @ A3	DRAWN BY: JL