

PROPOSED SITE SIGNAGE

FOR ILLUSTRATIVE PURPOSES ONLY
DIMENSIONS HAVE CHANGED (SEE PROPOSED ELEVATIONS DATED 27.3.12)

FASCIA SIGN:

SIZES: 4110mm L x 600mm H 55mm D

SPEC: Red 3mm dibond fascia in matt red finish RAL 3020. Letters and "New China" logo to be individually cut 5mm acrylic letters mounted direct to dibond fascia. ~~Externally illuminated above by full length fluorescent tube trough light manufactured from matt red RAL 3020 dibond so trough light appears discreet and as part of the sign. Acrylic diffuser along bottom of trough light to disperse light over fascia area.~~ **INTERNAL ILLUMINATION ONLY.**

WINDOW GRAPHICS:

SIZES: As noted on elevation

SPEC: Internally applied vinyl graphics as shown.

LOCKABLE MENU CASE:


SIZES: A2 (420mm x 594mm)

SPEC: 50 x 50mm aluminium frame powdercoated black.


Hinged for access to the printed menu with 1 No. lock.

Internally illuminated by T5 fluorescent tubes concealed in the frame of the menu case.


LED lights

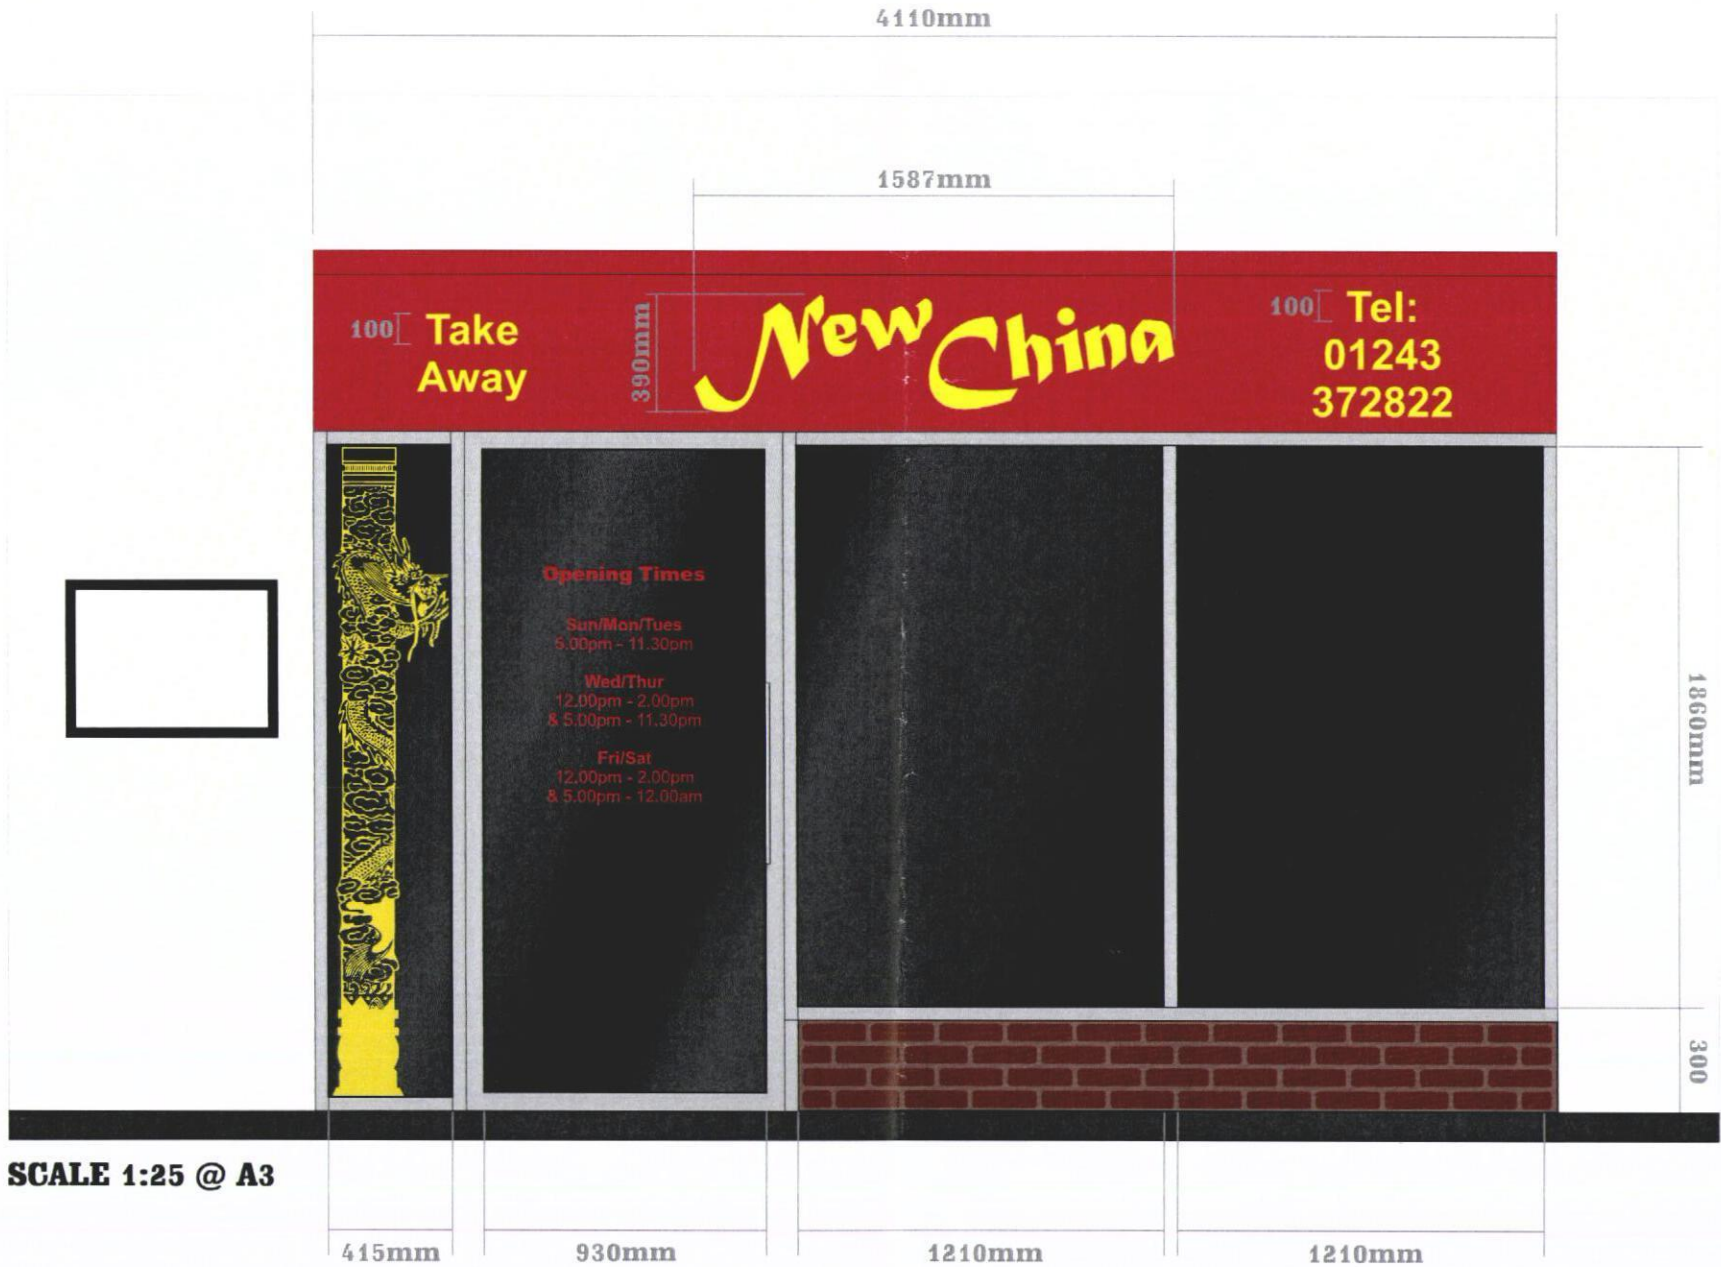

SCALE 1:25 @ A3

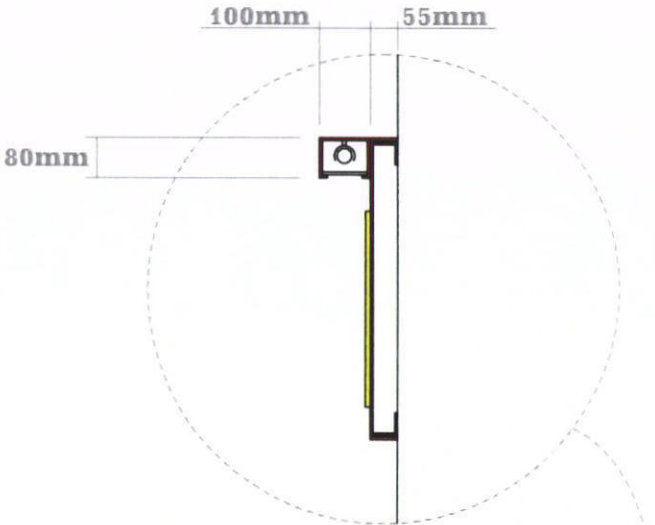

SCALE 1:15 @ A3

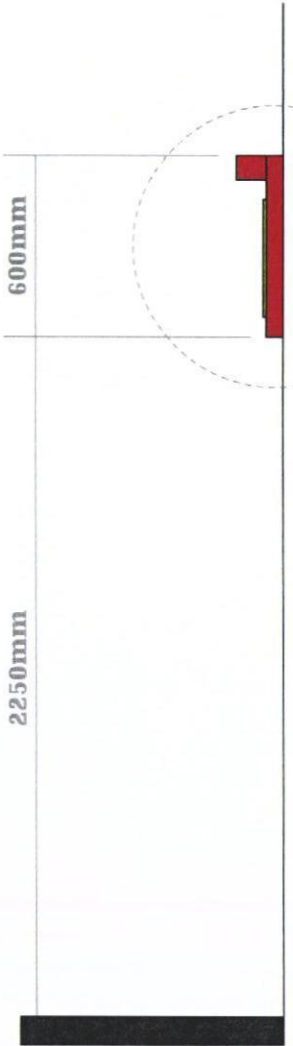

SCALE 1:25 @ A3

CLIENT	New China	TITLE	Signage Proposal	REV	DATE	DESCRIPTION
STORE NAME	New China	DATE	01/08/2011	A	01/08/2011	
-	-	SCALE	SEE NOTES ABOVE			
PROJ TYPE	Signage Proposal	DRAWN	LJ			
DRWG NO.	NC001	REV	A			