

DEFECT FREE


CONSTRUCTION

Quality control is a trade contractors responsibility
the objective at practical completion is a building


DEFECT FREE

GENERAL NOTES:



1. The drawing number and revision should be checked against the drawing issue sheet to ensure use of current revision only.
2. It is the Subcontractors responsibility to co-ordinate and interface their works with all other trades, to ensure zero defect, attain quality criteria and compatibility to meet Hargreaves requirements and design standards.
3. Where no specific detail is indicated use specialist manufacturers standard details of construction.
4. This drawing is to be read in conjunction with the project specification and in particular standard details.
5. Any discrepancies are to be reported to the Site Manager for further instruction.
6. Do not scale from this drawing.

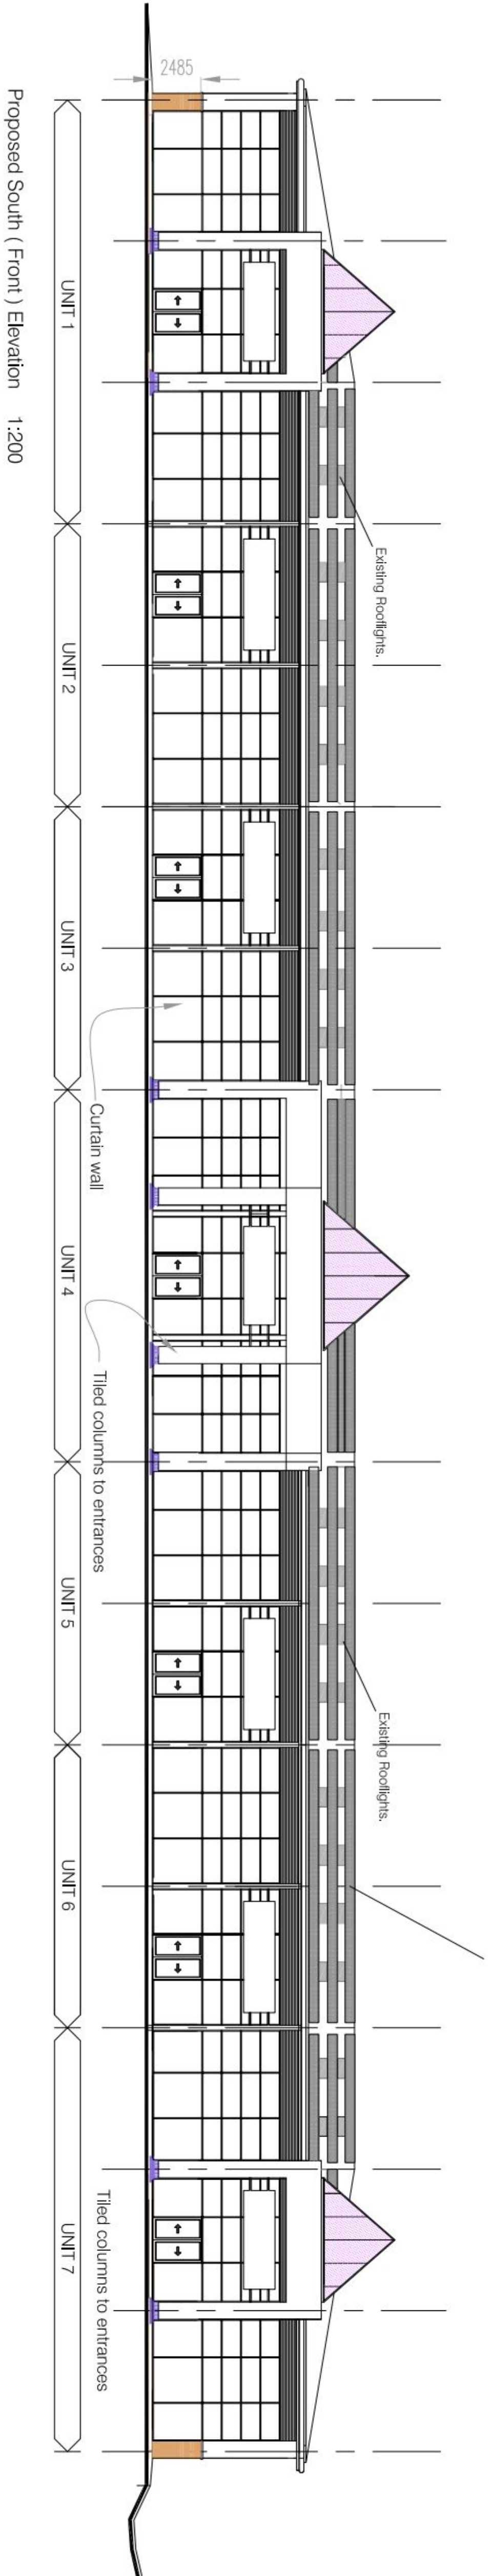

Upsolar Photo Voltaic Panels 190w
Panel Sizes 808 mm x 1580mm X 45mm
Fixed to Roof Deck Using Schuco Framing System.

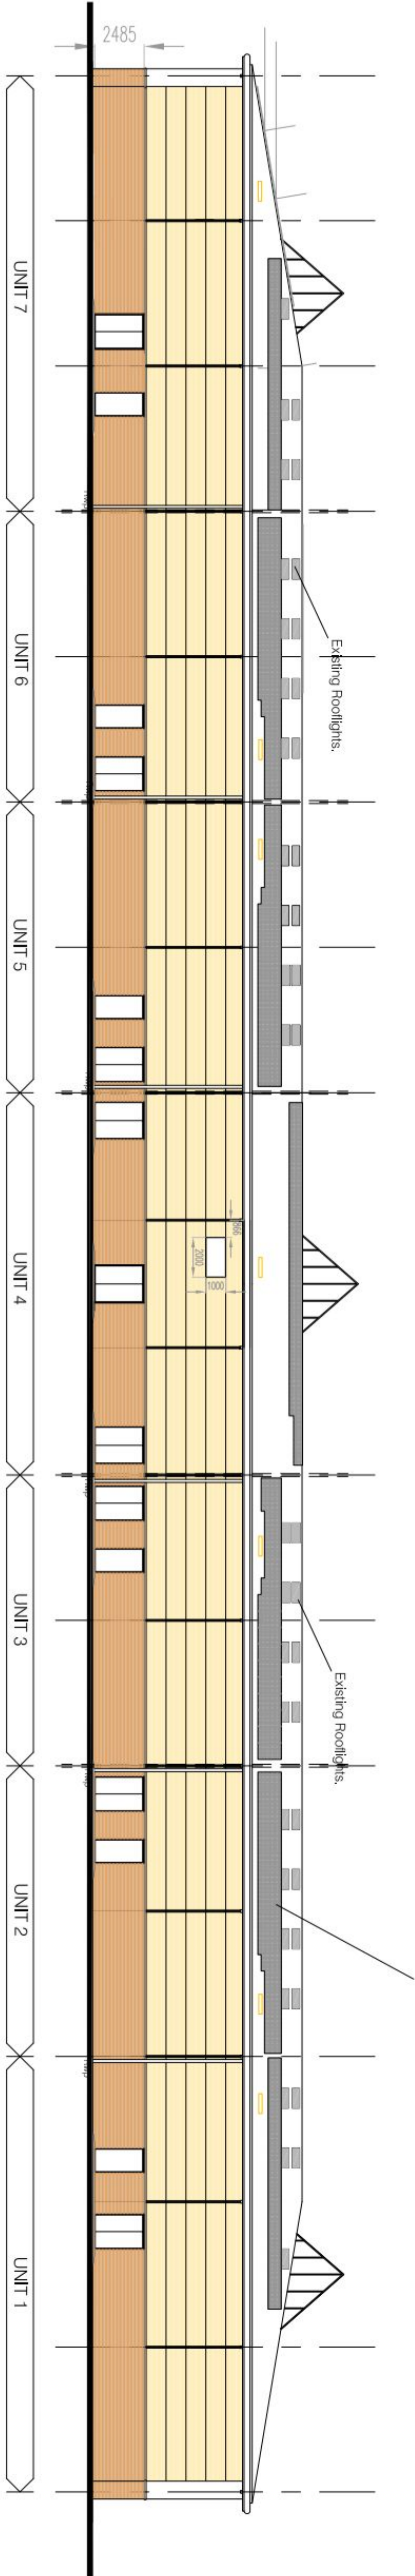

Upsolar Photo Voltaic Panels 190w
Panel Sizes 808 mm x 1580mm X 45mm
Fixed to Roof Deck Using Schuco Framing System.
To Hatched Areas.

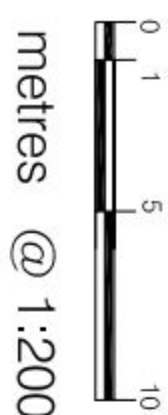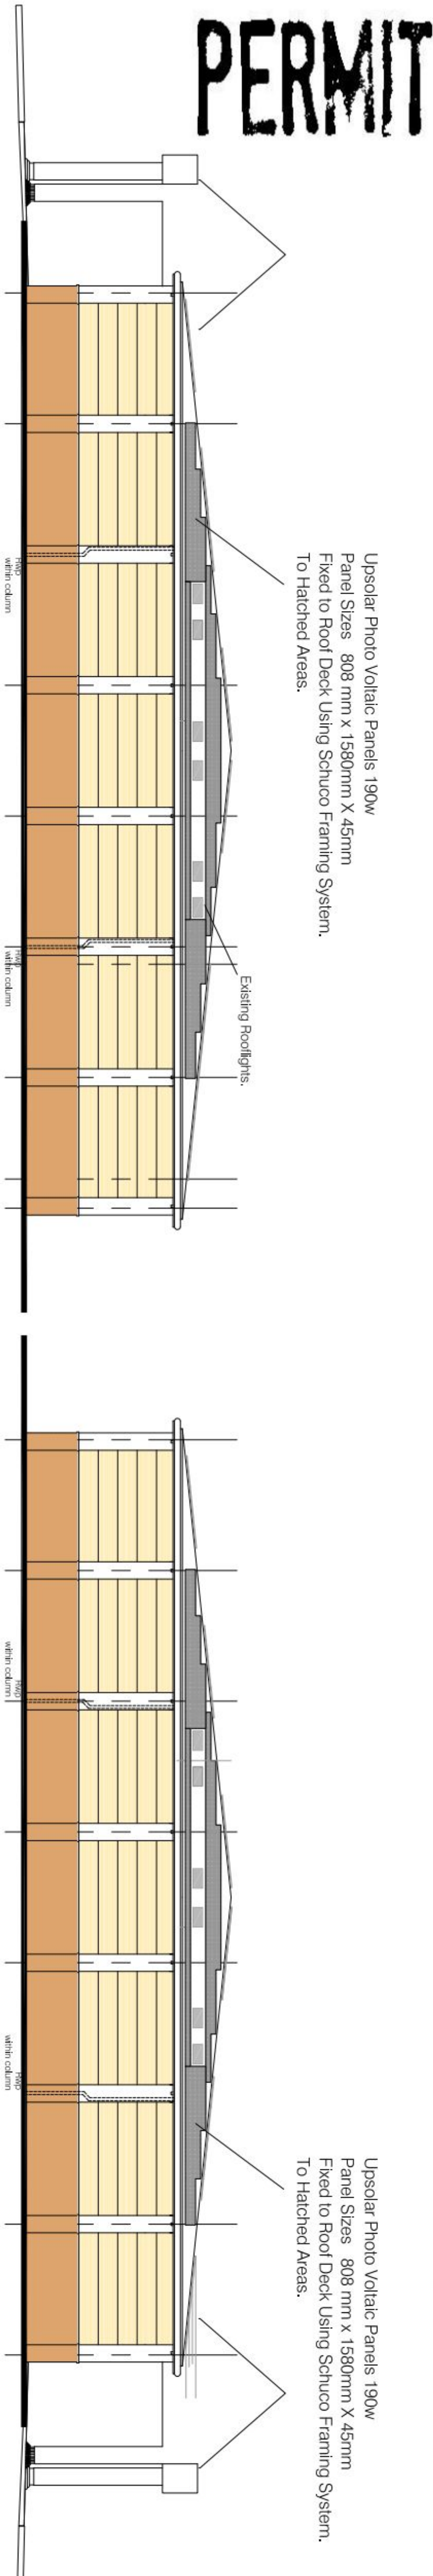

REV	DESCRIPTION	DATE
REVISION		



Rushington House, Worthing Road, Rushington, West Sussex, BN16 3PS
Tel No: (01903) 777775 Fax No: (01903) 777785

APPROVED BY: DATE:

date rev. v1	drawn by	date
1:200 @ A1		Aug 2011

Proposed Photovoltaic Panels.
Units 1-7 Solent Road Retail Park.
Solent Road
HAVANT

ELEVATIONS

job no.	drawing no.	rev.
HASR	PV 03	