



PERMIT

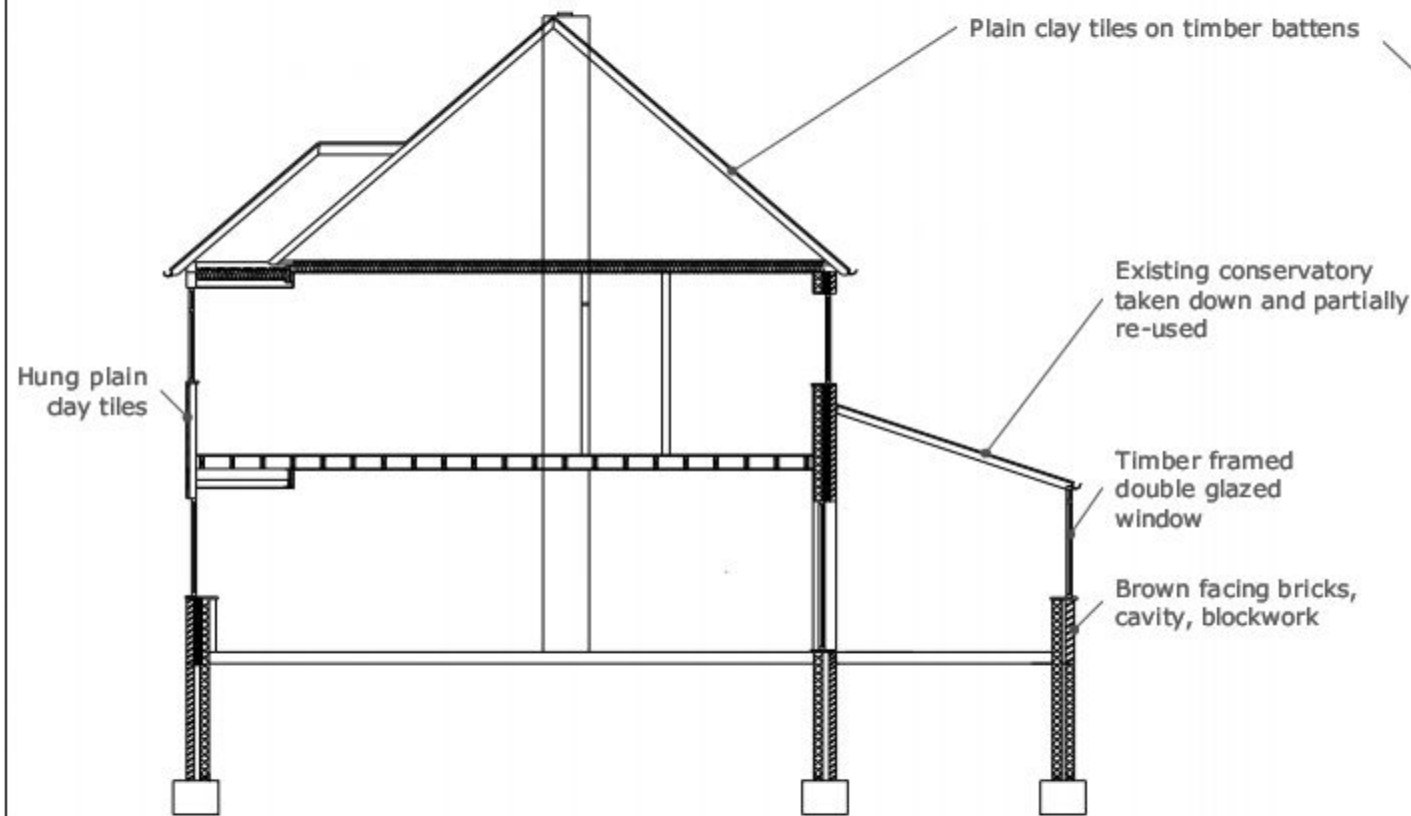

Existing Section A-A

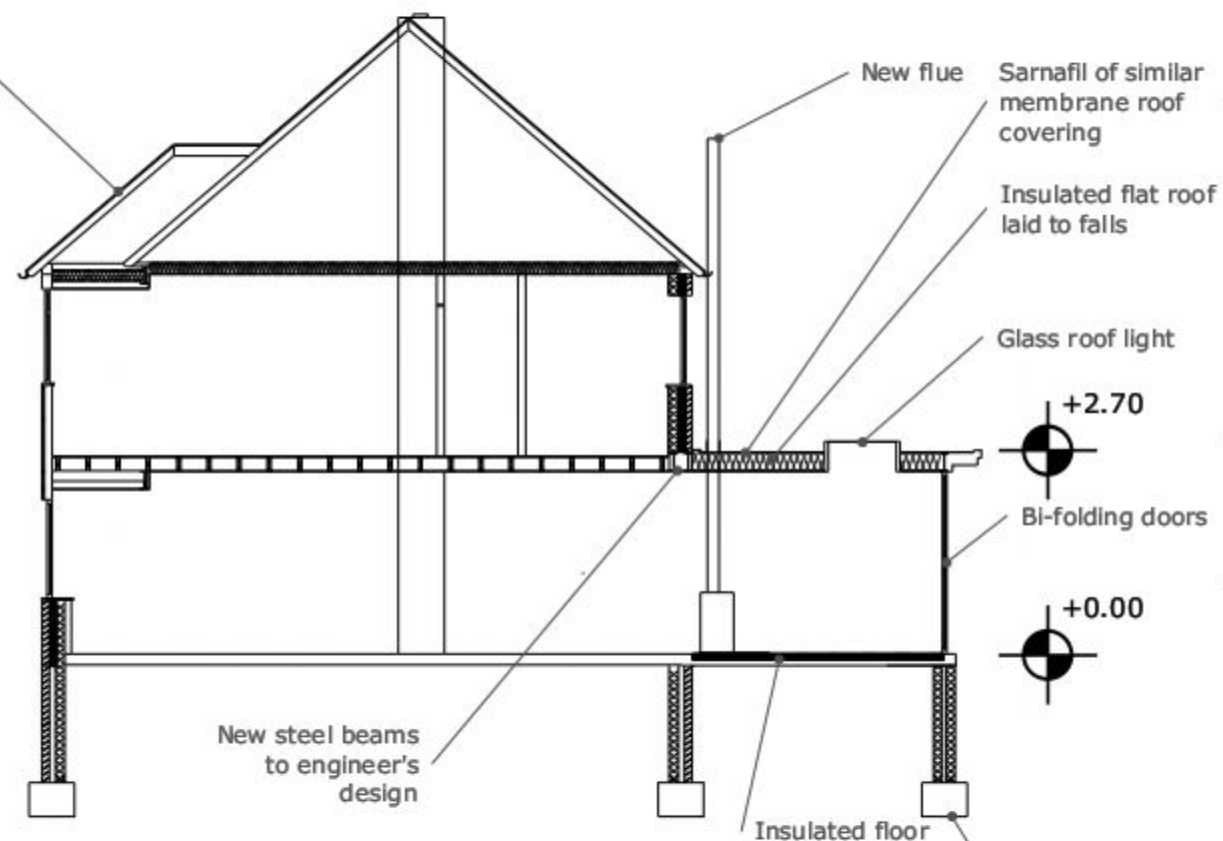

Proposed Section A-A

CLIENT
Mr R Stearne
12 Granville Close
Warblington
Hants
PO9 2TR

PROJECT
12 Granville Close

DRAWN BY
RS

ISSUE
JULY 2011

RE-ISSUE

SCALE
1:100 @ A3

DESCRIPTION
Section A-A

P₁₀₅

