


Plot 1 as shown, Plot 2 is the same but handed

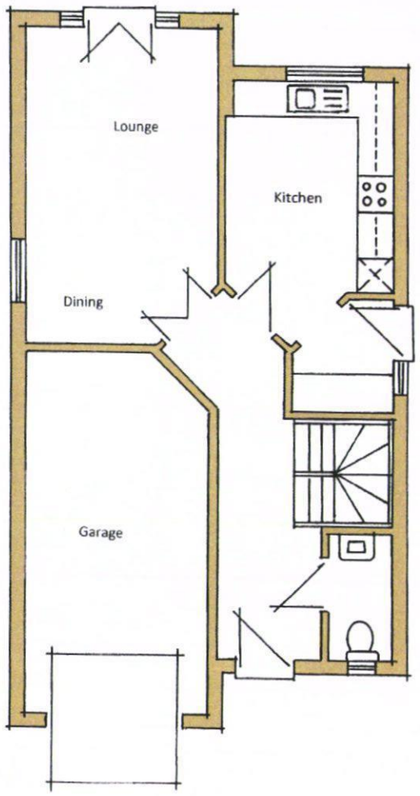

GROUND FLOOR PLAN

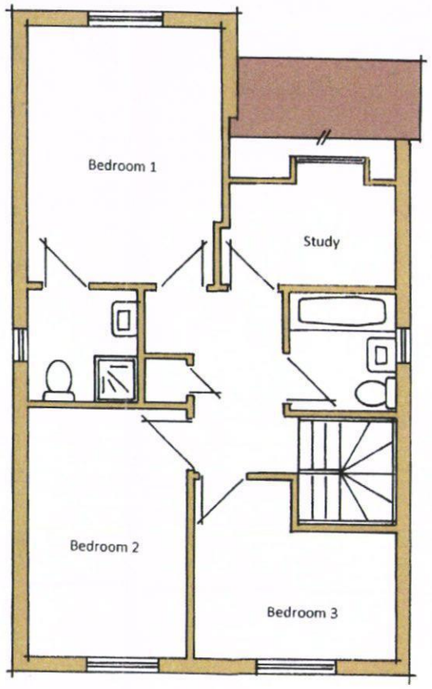

FIRST FLOOR PLAN

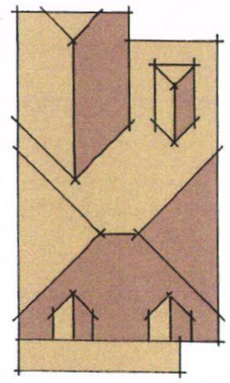

ROOF PLAN (Scale 1 : 200)

HAVANT BOROUGH COUNCIL
22 JUL 2011
RECEIVED

0 1 2 3 4 5m

Scale Bar 1:100

0 2 4 6 8 10m

Scale Bar 1:200

Project :		Land to rear of 38 & 40 Gladys Avenue, Cowplain
Title :		Floor Plans (including roof plan)
Scale	-	1 : 100
Drawing No.	-	GA010/03
Date	-	May 2011

Meon Valley Developments Limited