


# PERMIT

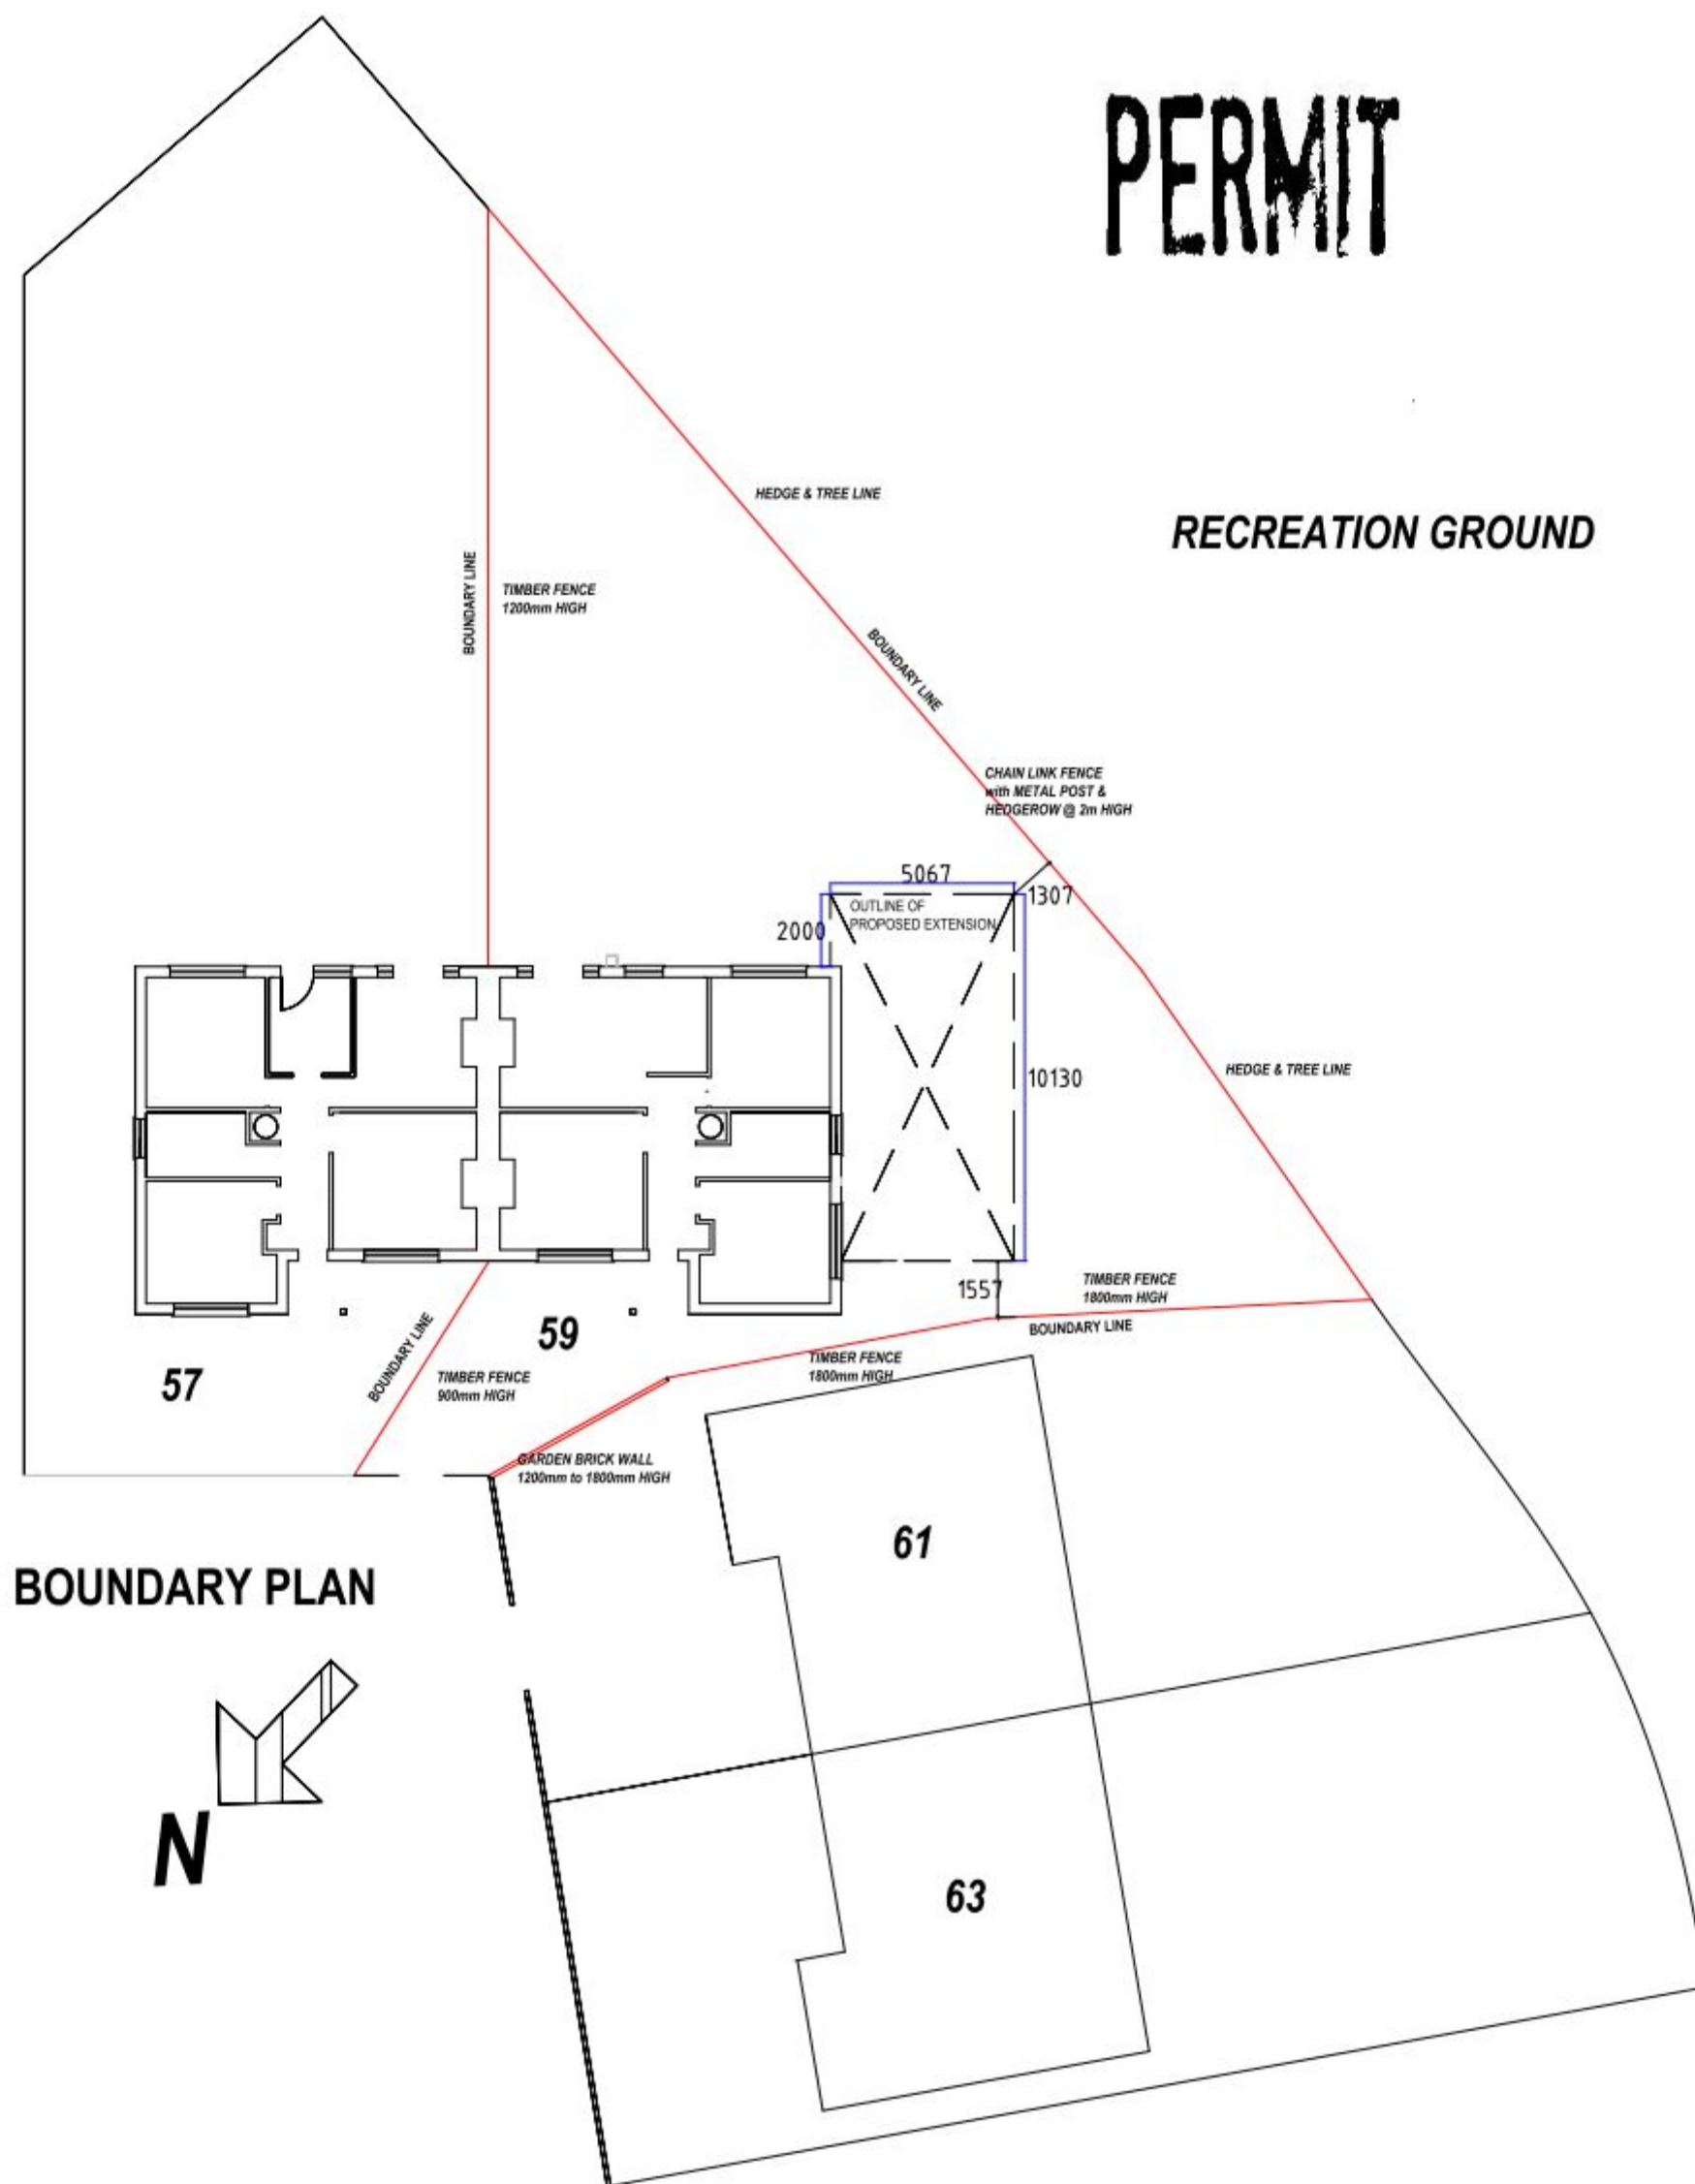

**BOUNDARY PLAN**



**PLANNINGBYDESIGN**

[www.planningbydesign.co.uk](http://www.planningbydesign.co.uk)

E-mail: [office@planningbydesign.co.uk](mailto:office@planningbydesign.co.uk)

Mobile: 07970 046996

**PROJECT:**

**59 LITTLEPARK AVENUE  
BEDHAMPTON  
HAMPSHIRE  
PO9 3QU**

**SCALE: 1:200 @ A3**

**DATE: 19th OCTOBER 2010**

**DRAWING NO'S: A567/004-A  
Revision- Window added  
BOUNDARY PLAN**