



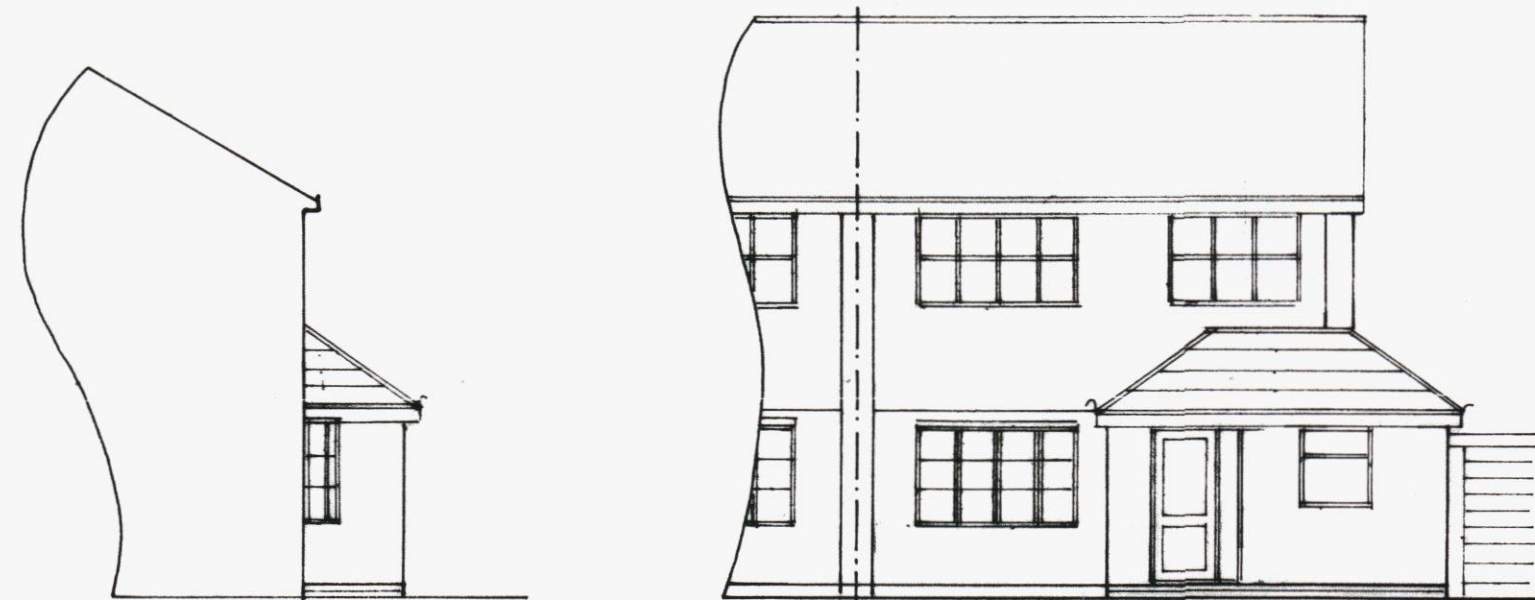

east

north

1 : 100

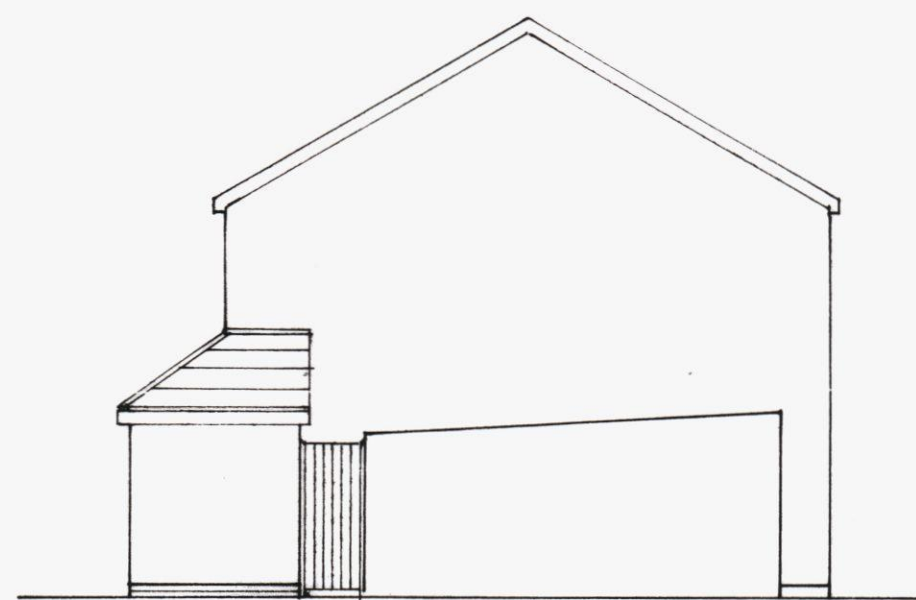

west



south




location plan

1 : 1250



block plan


1 : 500

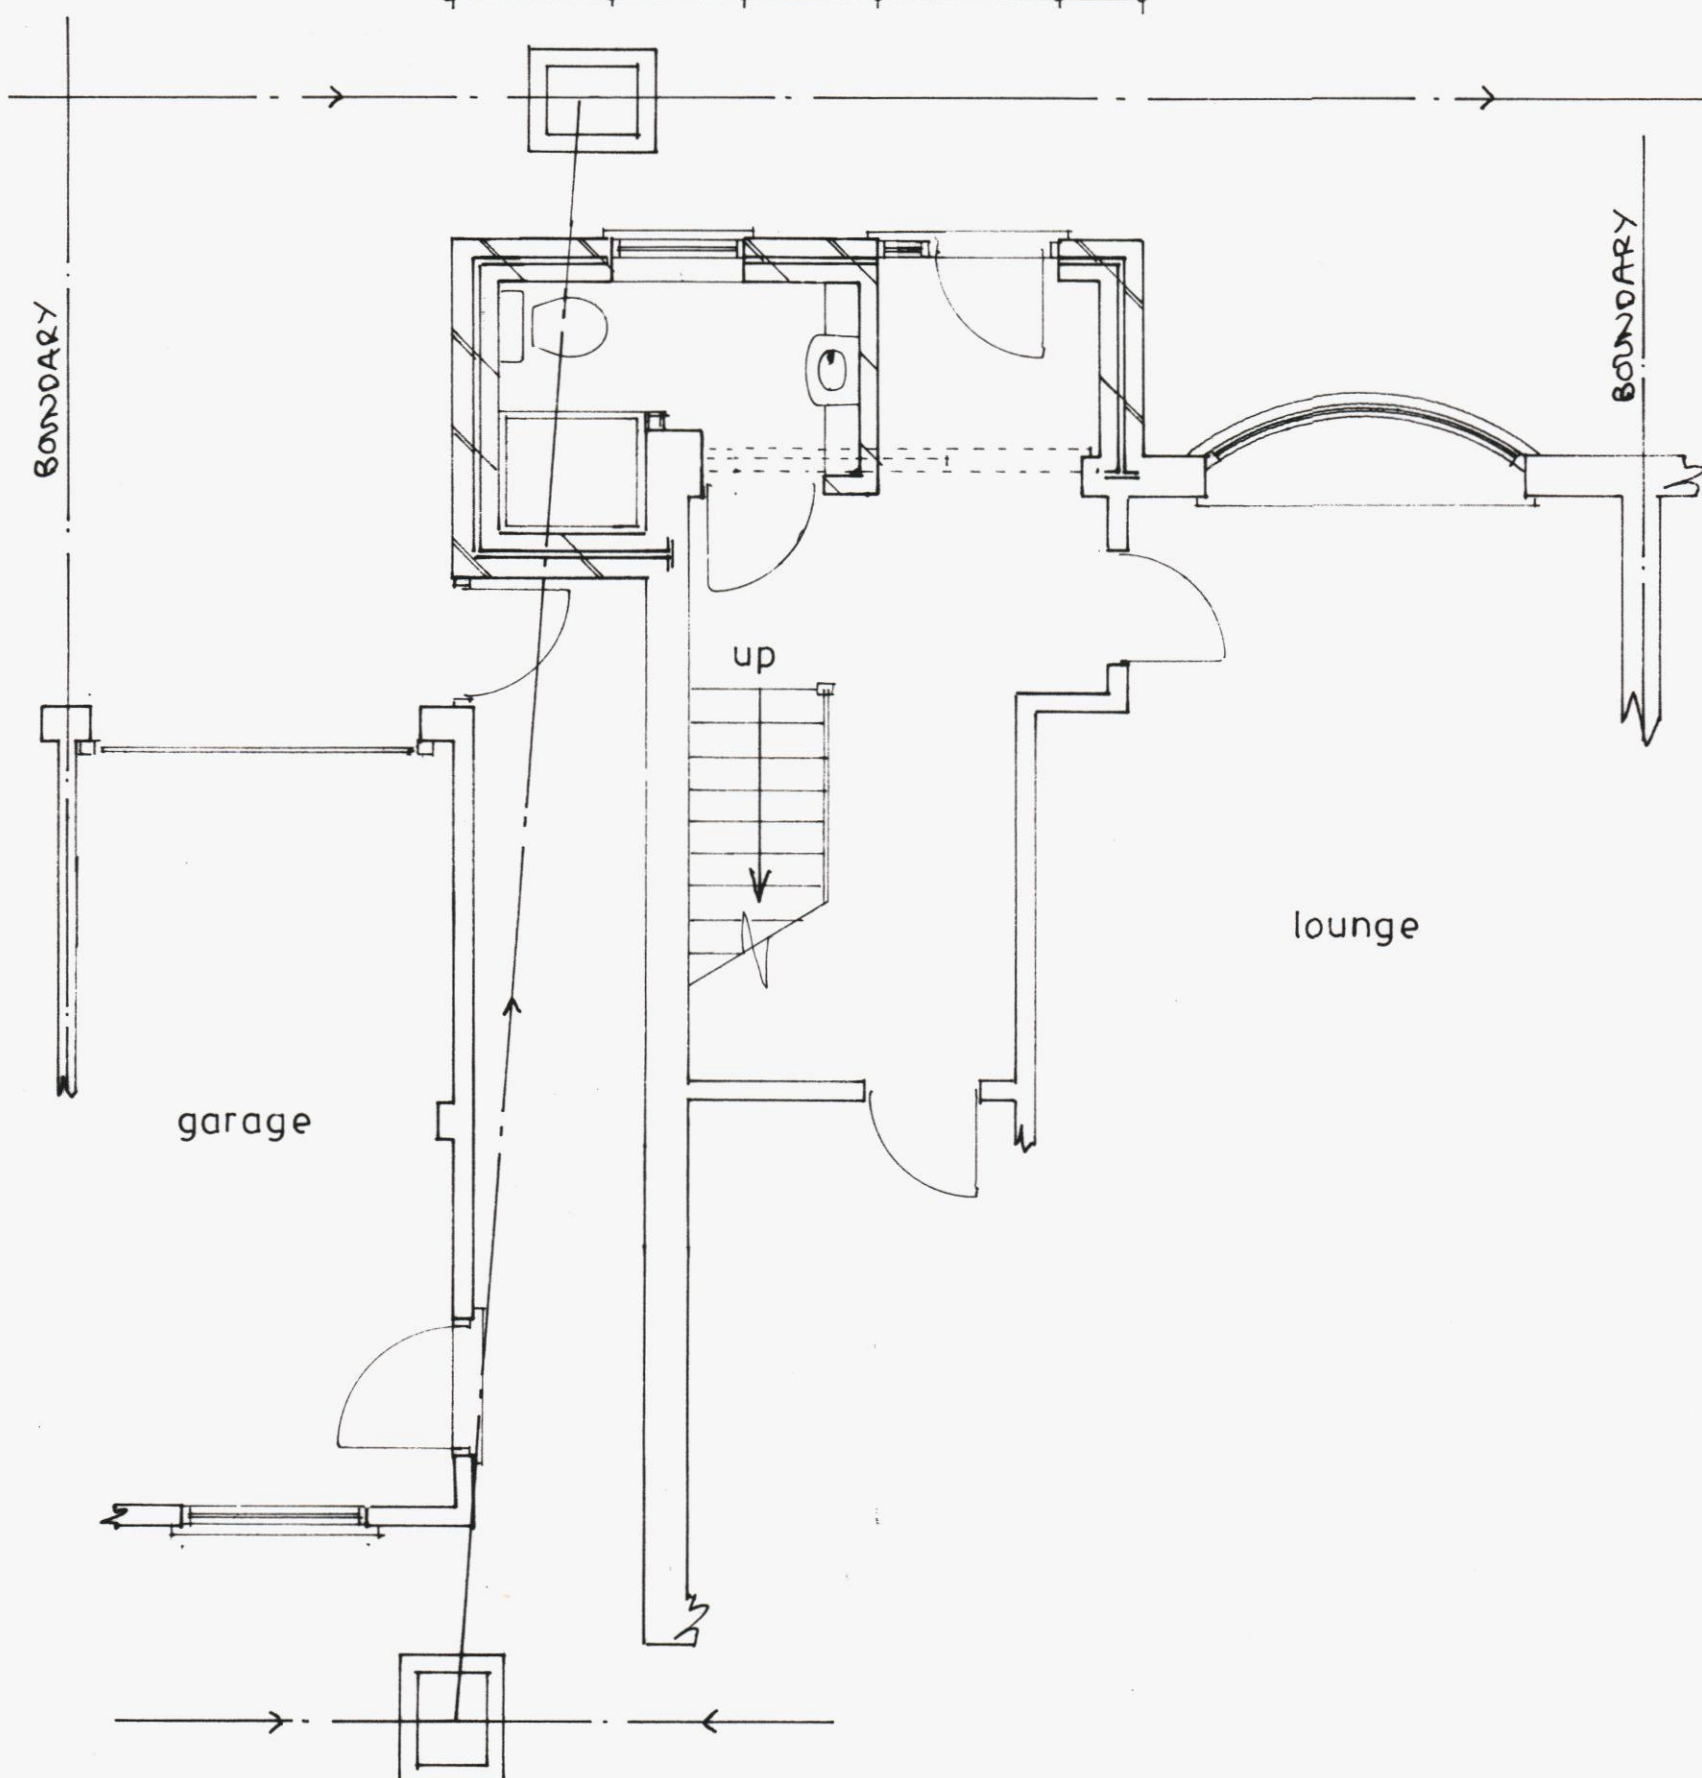

Plan

1 : 50

PROPOSED SINGLE STOREY EXTENSION AT 7, OAK TREE DRIVE, EMSWORTH FOR MR & MRS. R. MIDDLETON

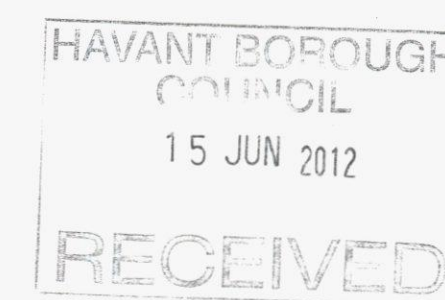

sheet 1 of 2

Bryan Butcher
Rainbow Cottage
Nyetimber Lane
Bognor Regis PO21 3JX
01243 266871
07973 233442
bryan.butcher@btinternet.com
www.bryanbutcher.com