


PERMIT

HAVANT BOROUGH COUNCIL
DEVELOPMENT CONTROL
18 AUG 2010
RECEIVED

HAVANT BOROUGH COUNCIL
27 JUL 2010
RECEIVED

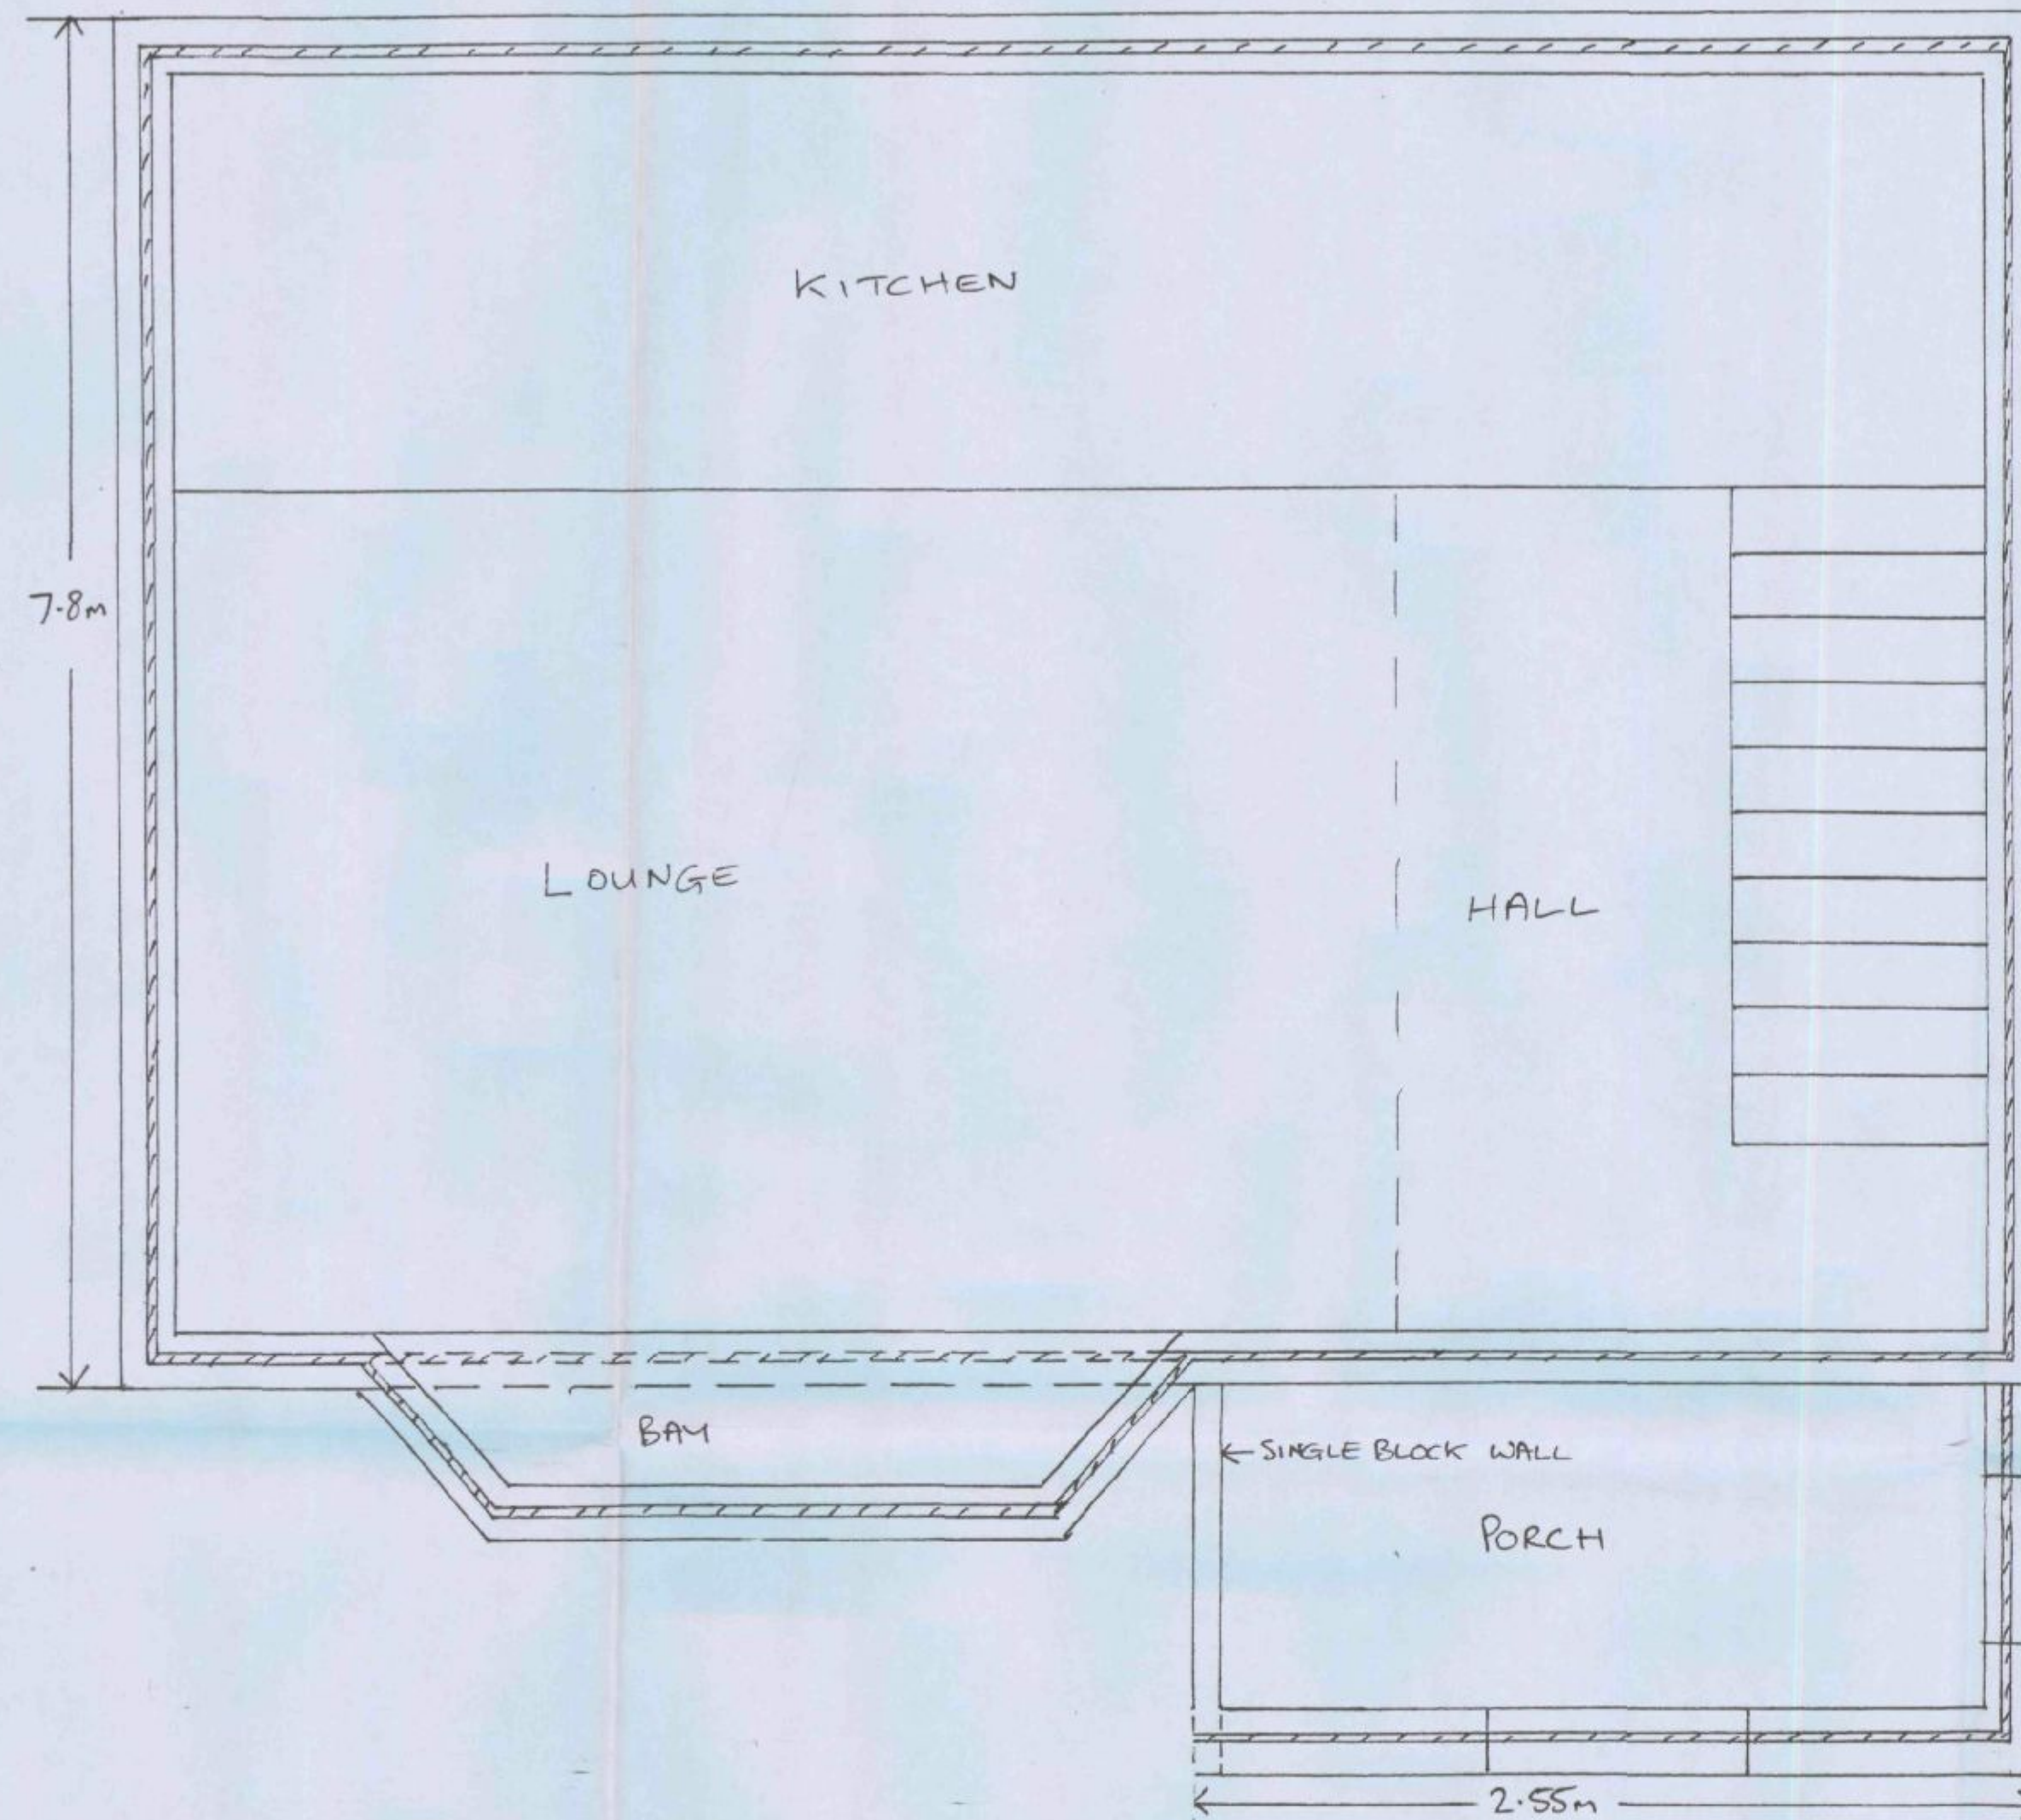

—415 MIDDLEPARK WAY, LEIGH PARK.

EXISTING BAY WINDOW

