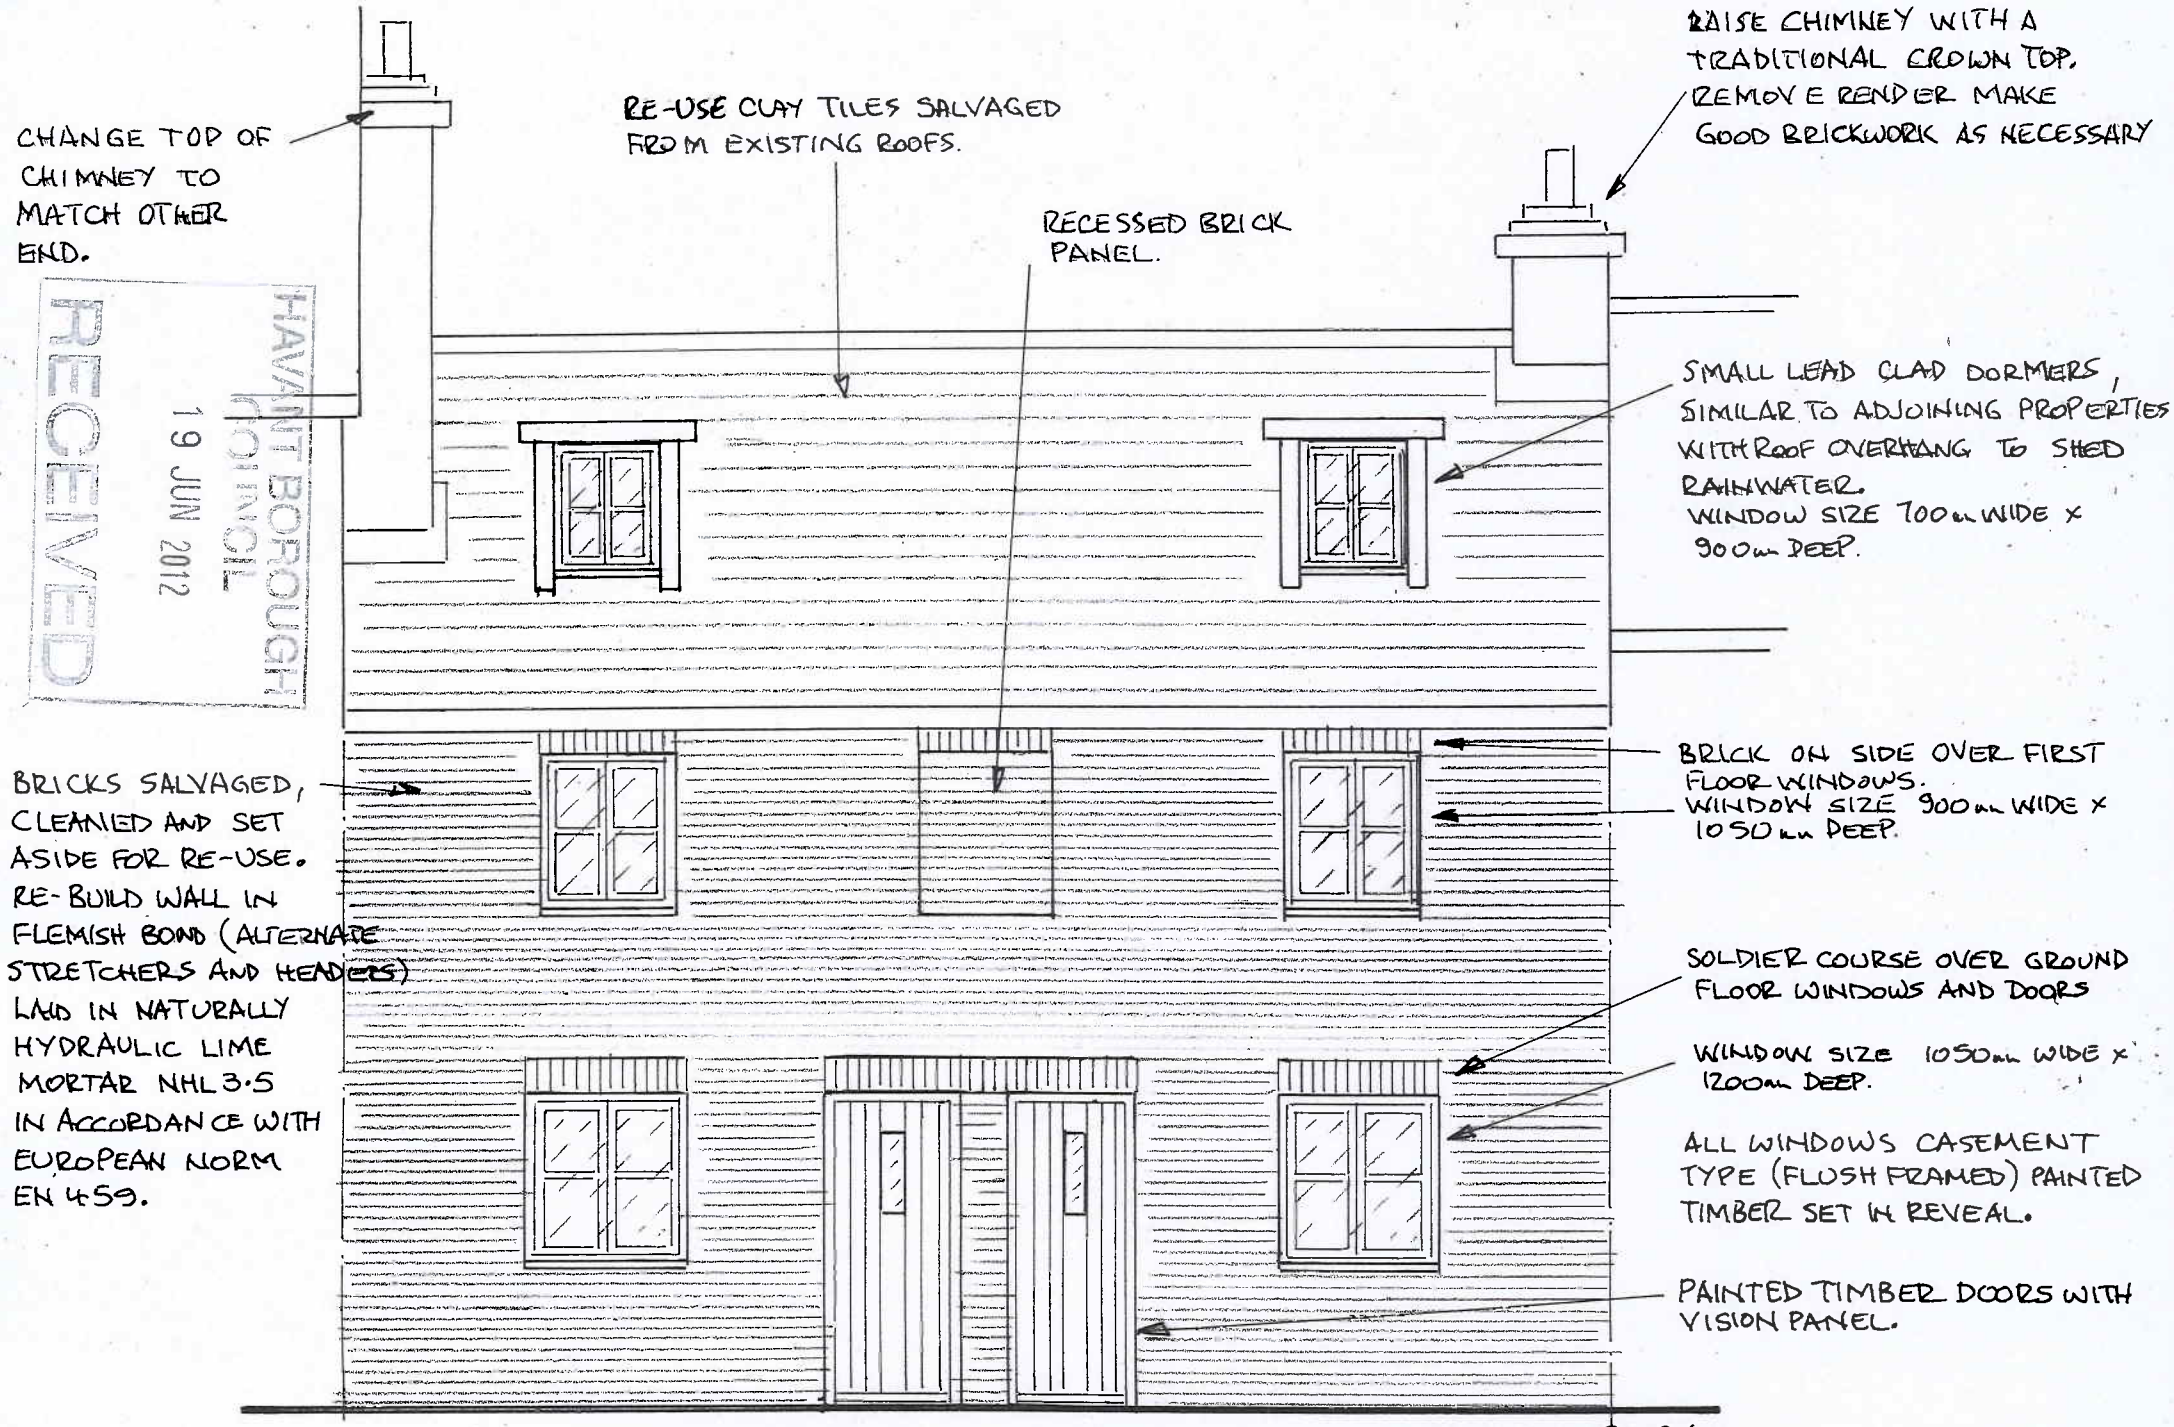


RECEIVED
19 JUN 2012
HAVANT BOROUGH COUNCIL

86 & 86A WEST STREET, HAVANT.

SCALE 1-50 @A4

SKETCH 101