


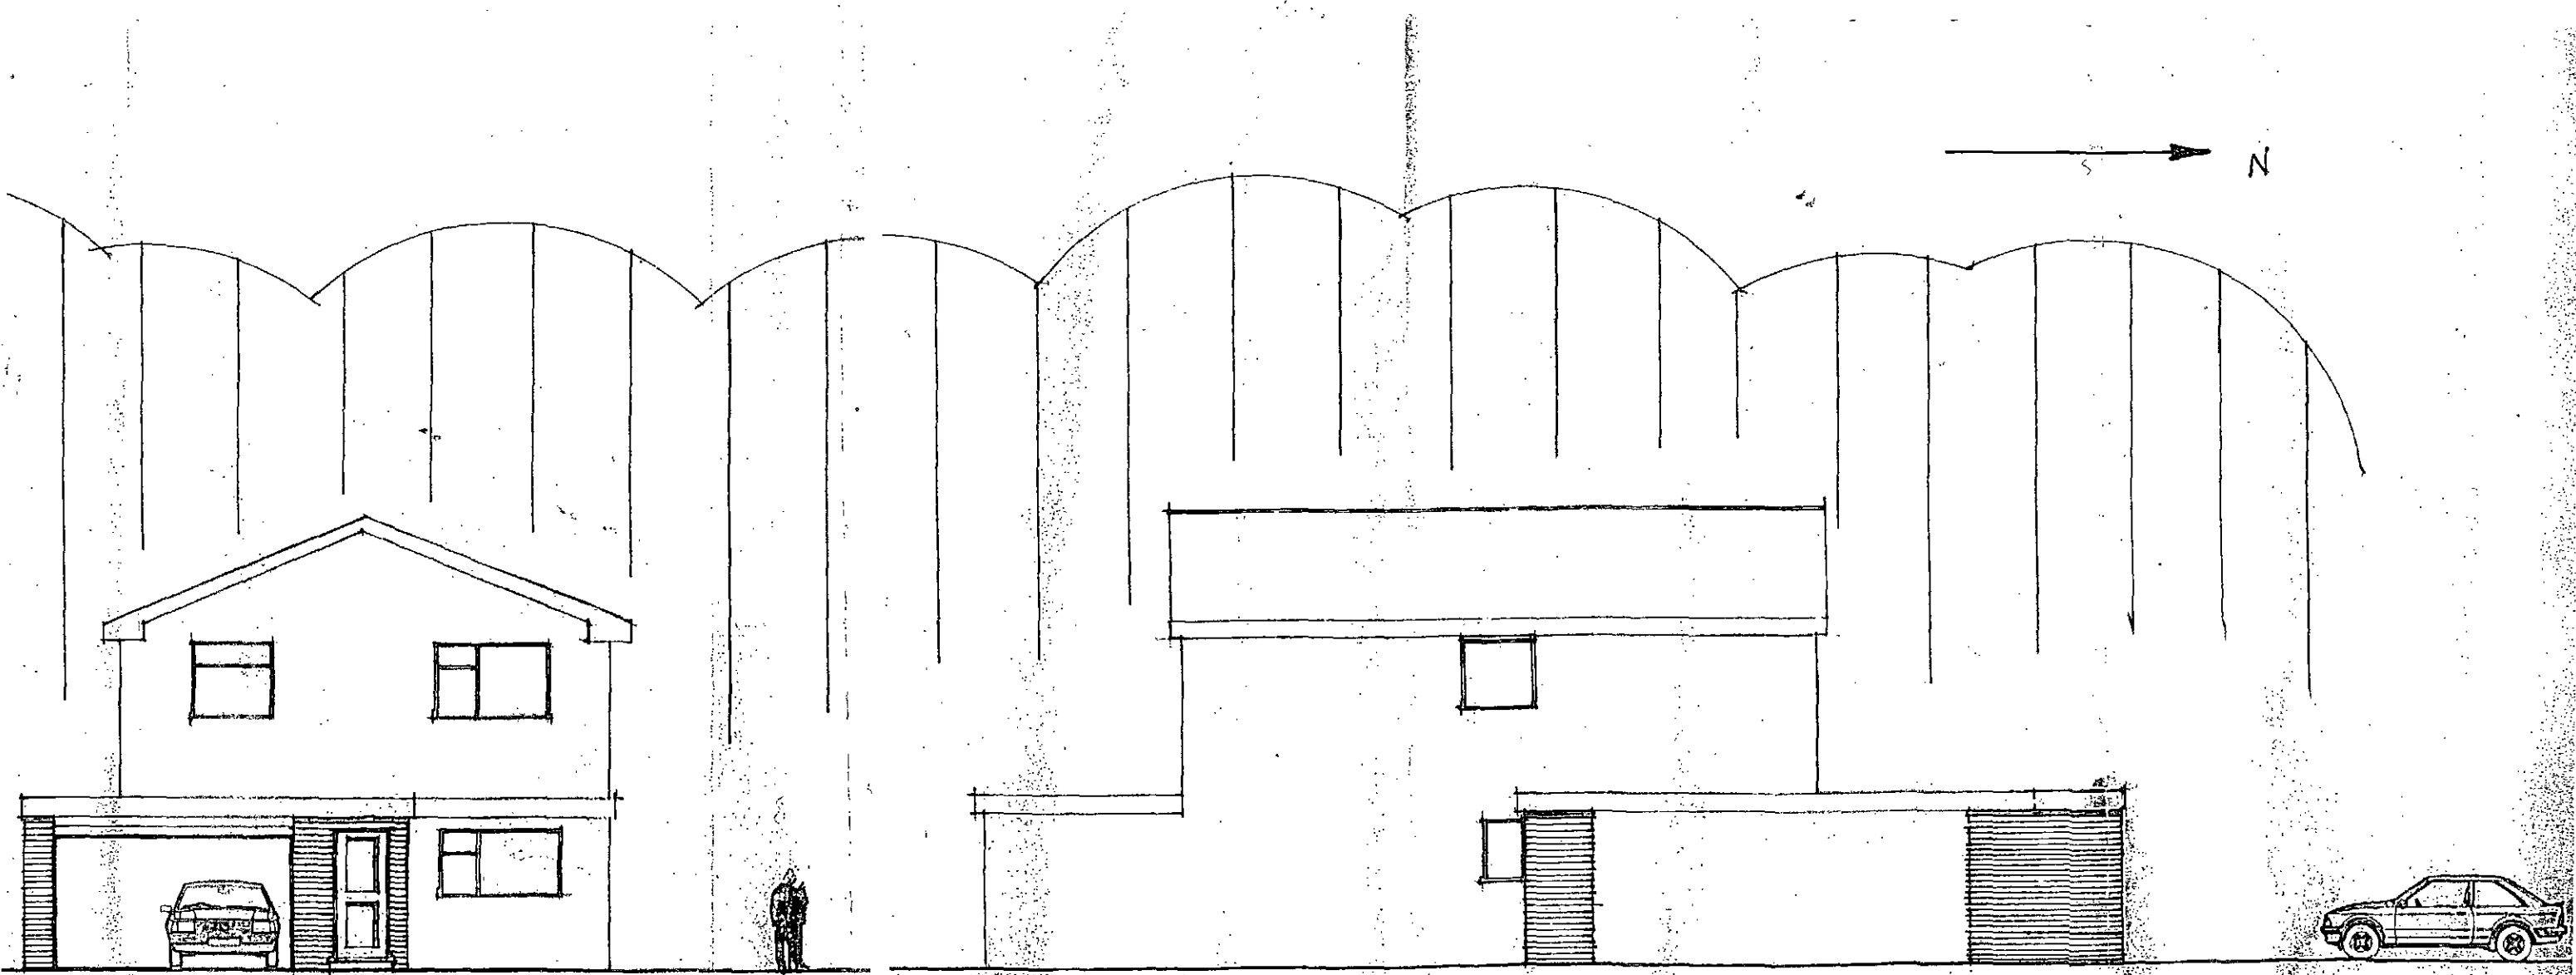

front

side.

Scale: Approx 100:1

PRE PITCHED ROOF INSTALLATION

HAVANT BOROUGH
COUNCIL
14 JUN 2012
RECEIVED