

A3 @ 1:250

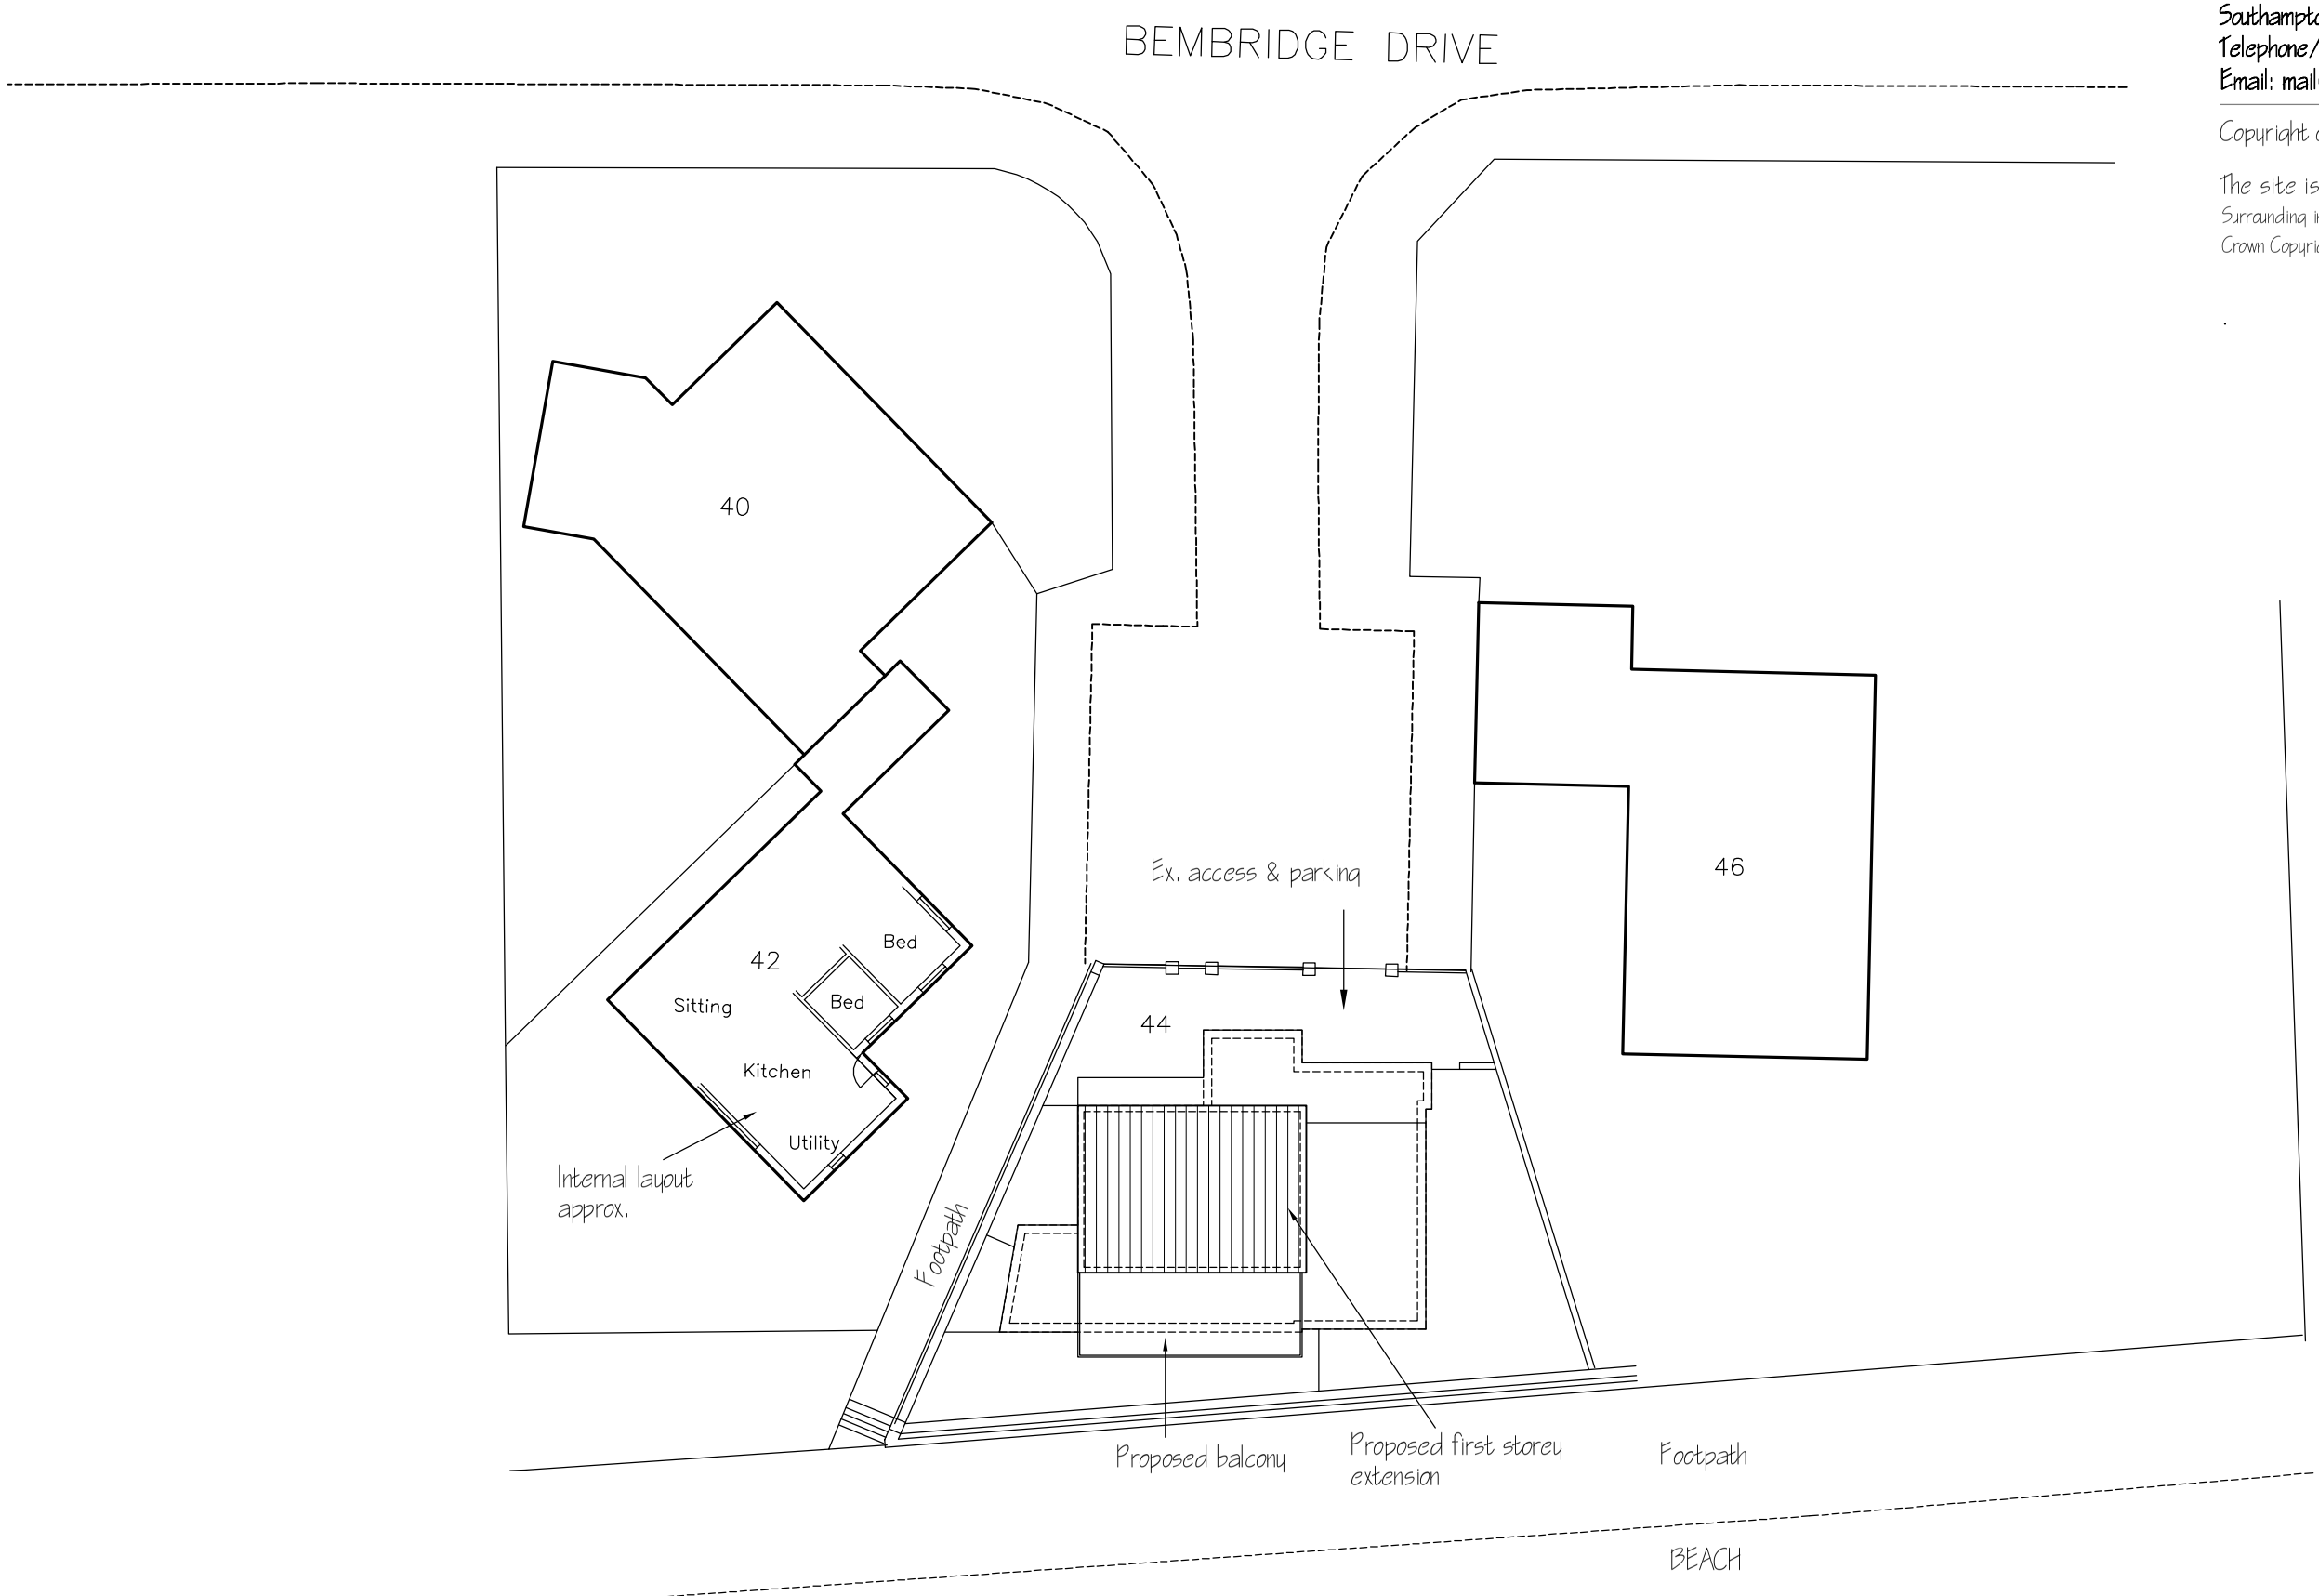

ADP ARCHITECTS LTD

Richmond Court, 94 Botley Road, Park Gate,
Southampton, Hampshire SO31 1BA
Telephone/ Fax Number: 0845 365 1475
Email: mail@adp-ltd.co.uk

Copyright of ADP Architects Ltd

The site is based on a measured survey.
Surrounding information copied from Ordnance Surveys Promap.
Crown Copyright. Licence Number 100020449.

.

Site Layout 1:250

Alterations & Additions ¤ 44 Bembridge Drive ¤ Hayling Island ¤ Mr S Vine ¤ 1544/ 01a