


REFUSE

69 Newbarn - Proposed floor plan

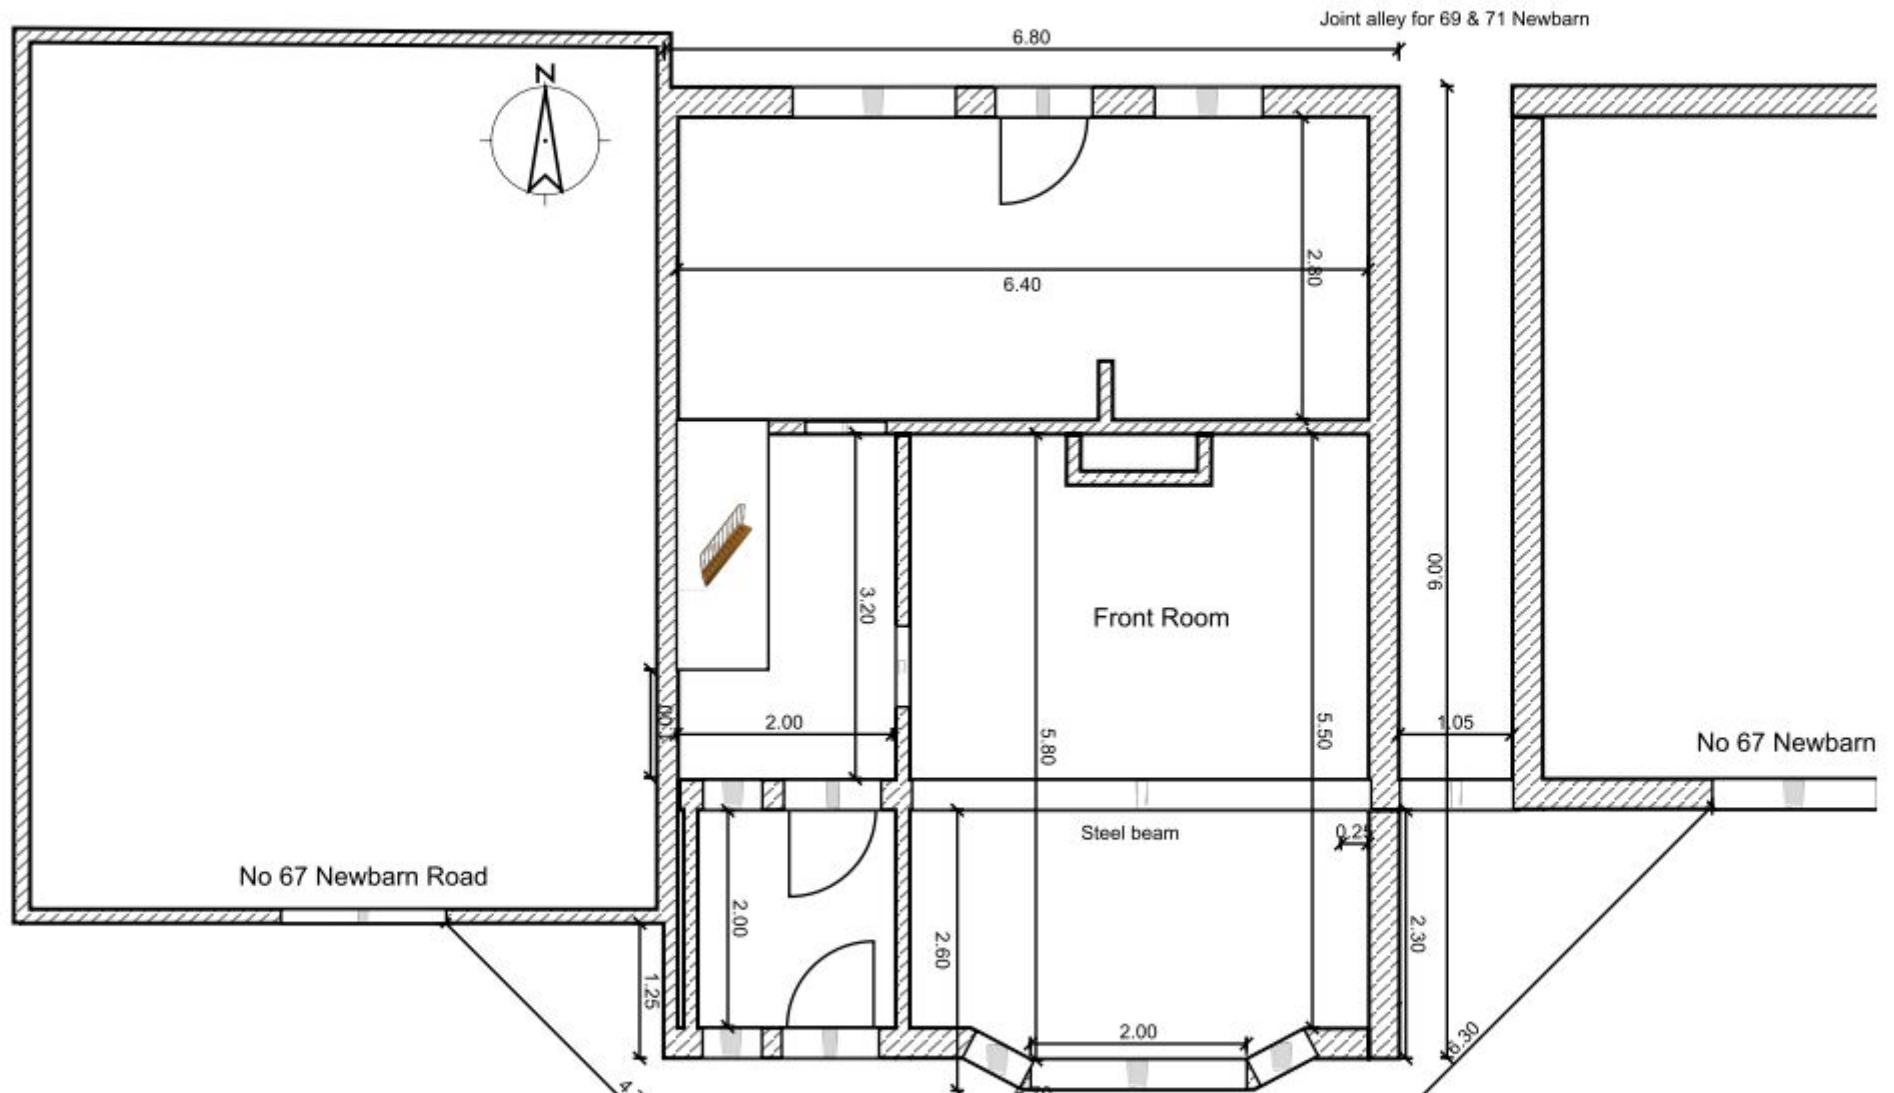

06-May-2011