

PERMIT

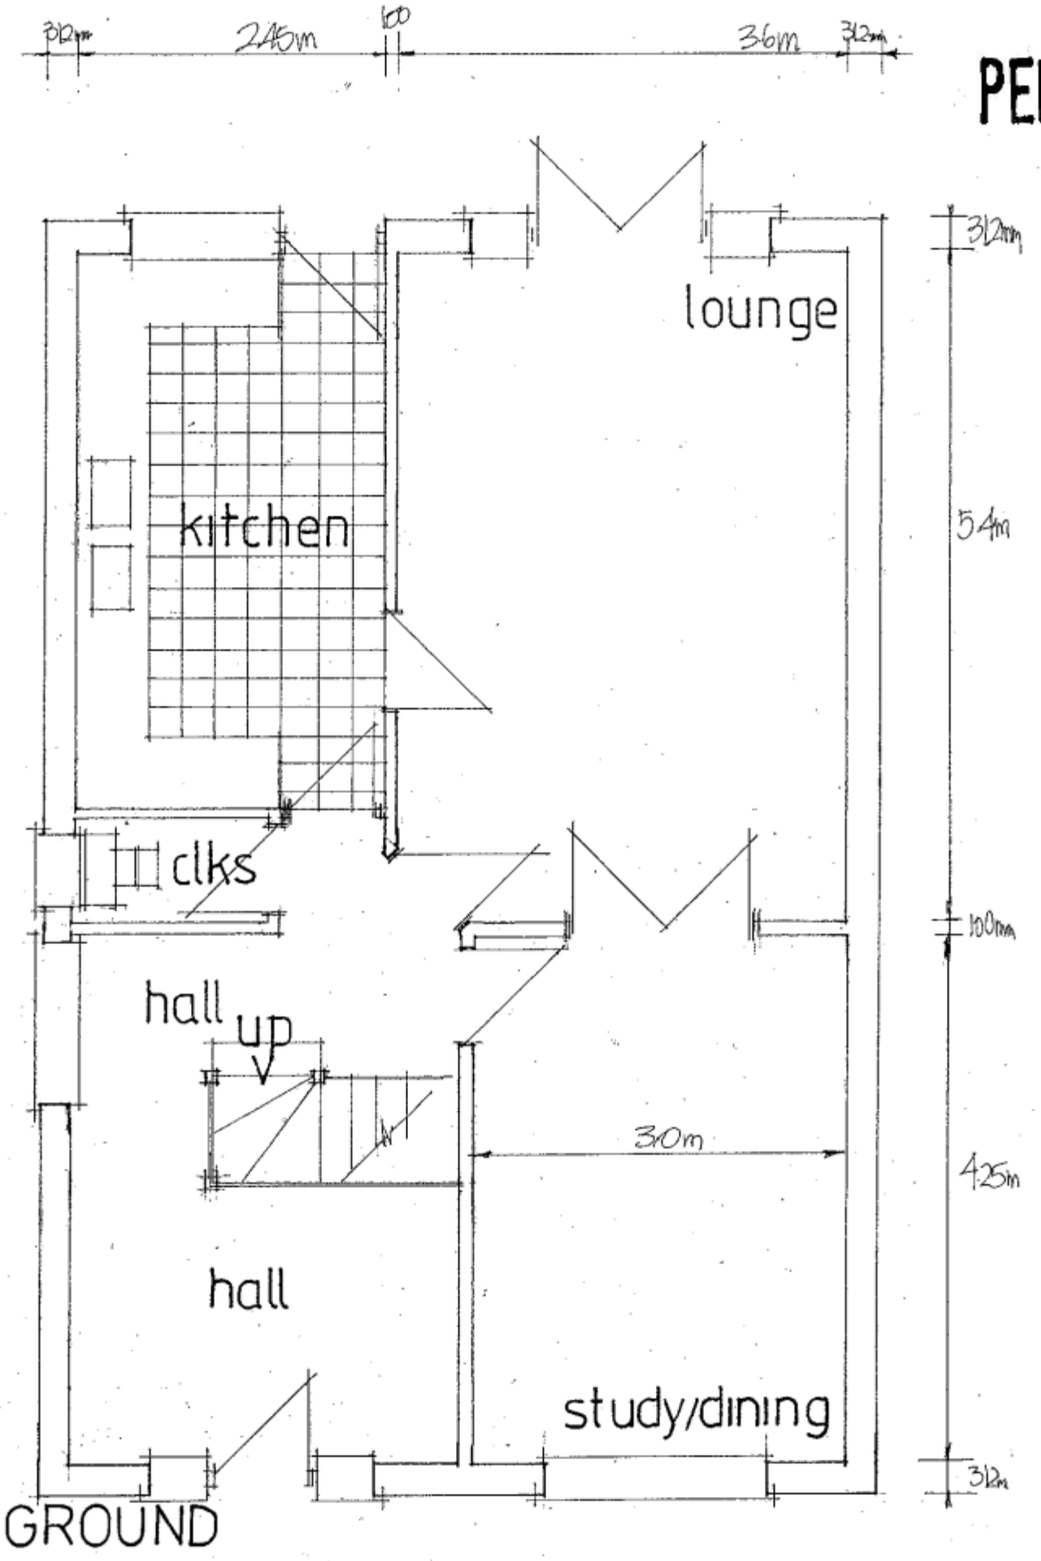

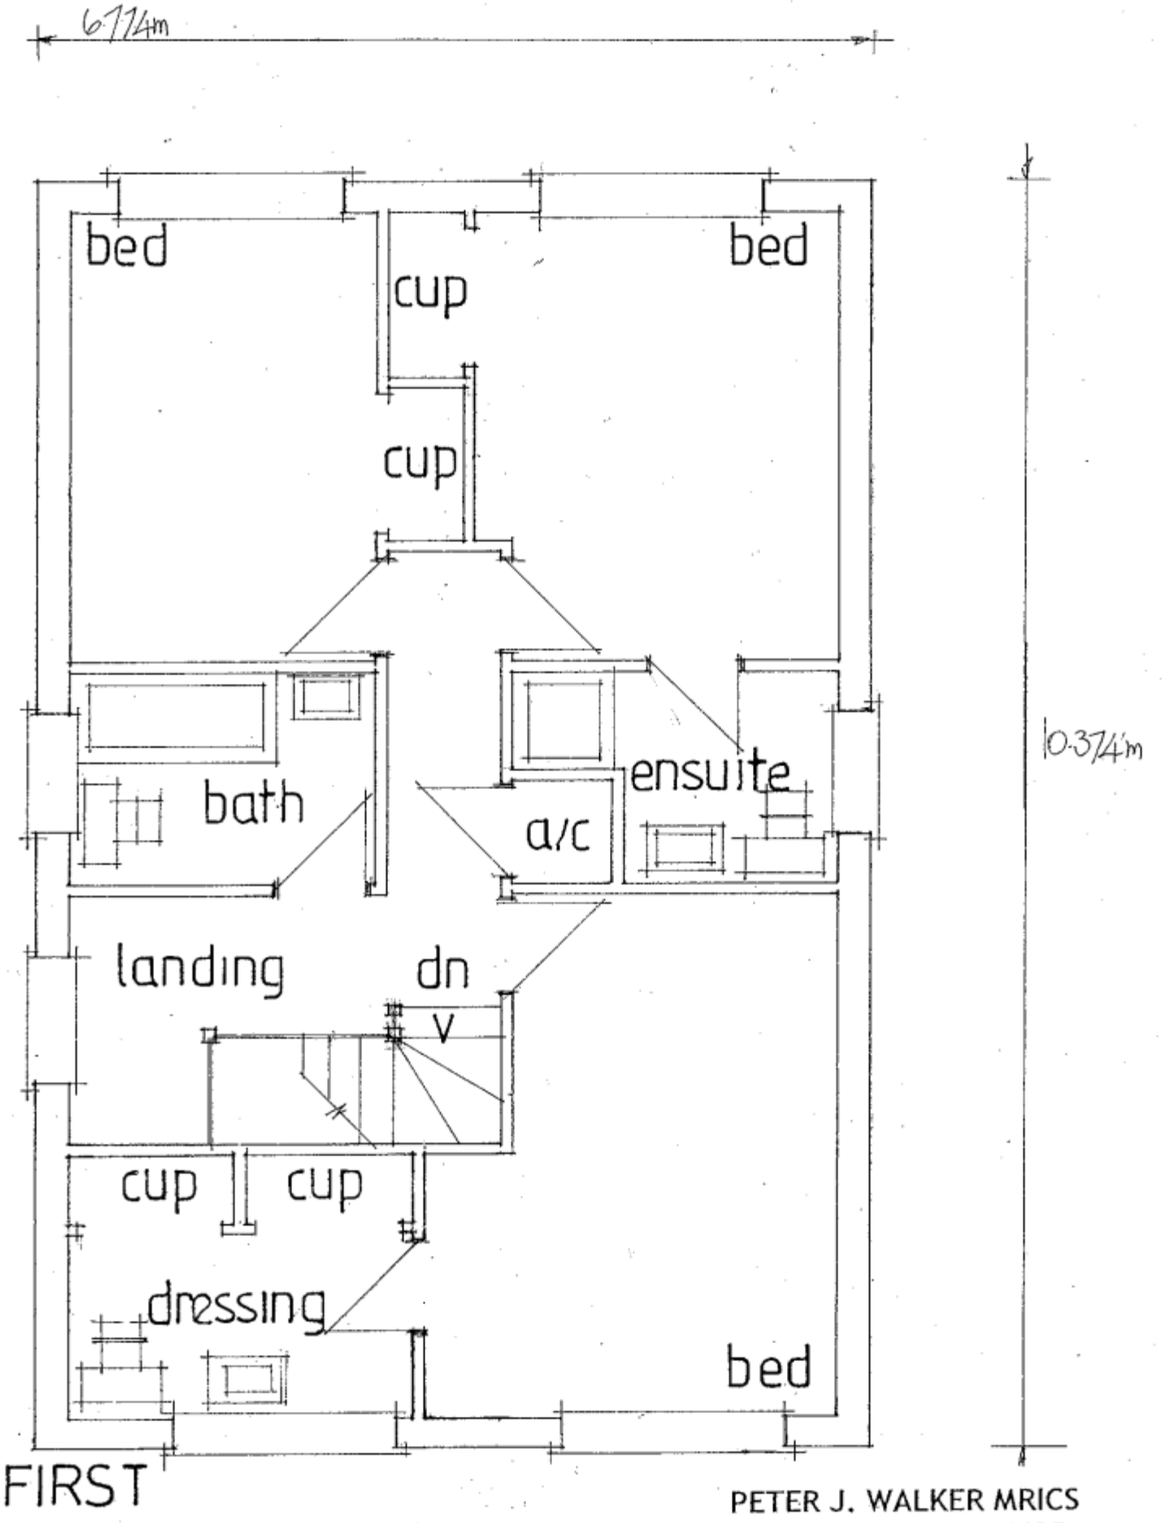

date may 2011
scale 1:50

PROPOSED NEW THREE BEDROOM DWELLING.
CORNER MEATH CLOSE/ADJ 38, SOUTHWOOD RD,
HAYLING ISLAND, HANTS.

FOR MEATH ESTATES (1994) LTD.

PETER J. WALKER MRICS
CHARTERED SURVEYOR
182 SEAFRONT, HAYLING ISLAND, HANTS
PO11 9 AN

TEL: 02392 467571