PERMIT

25MM STANDING SEAM ENVIRONMENTALLY SUSTAINABLE PRE-FINISHED STEEL ROOF IN GREY (SEE ROOF SPECIFICATION)

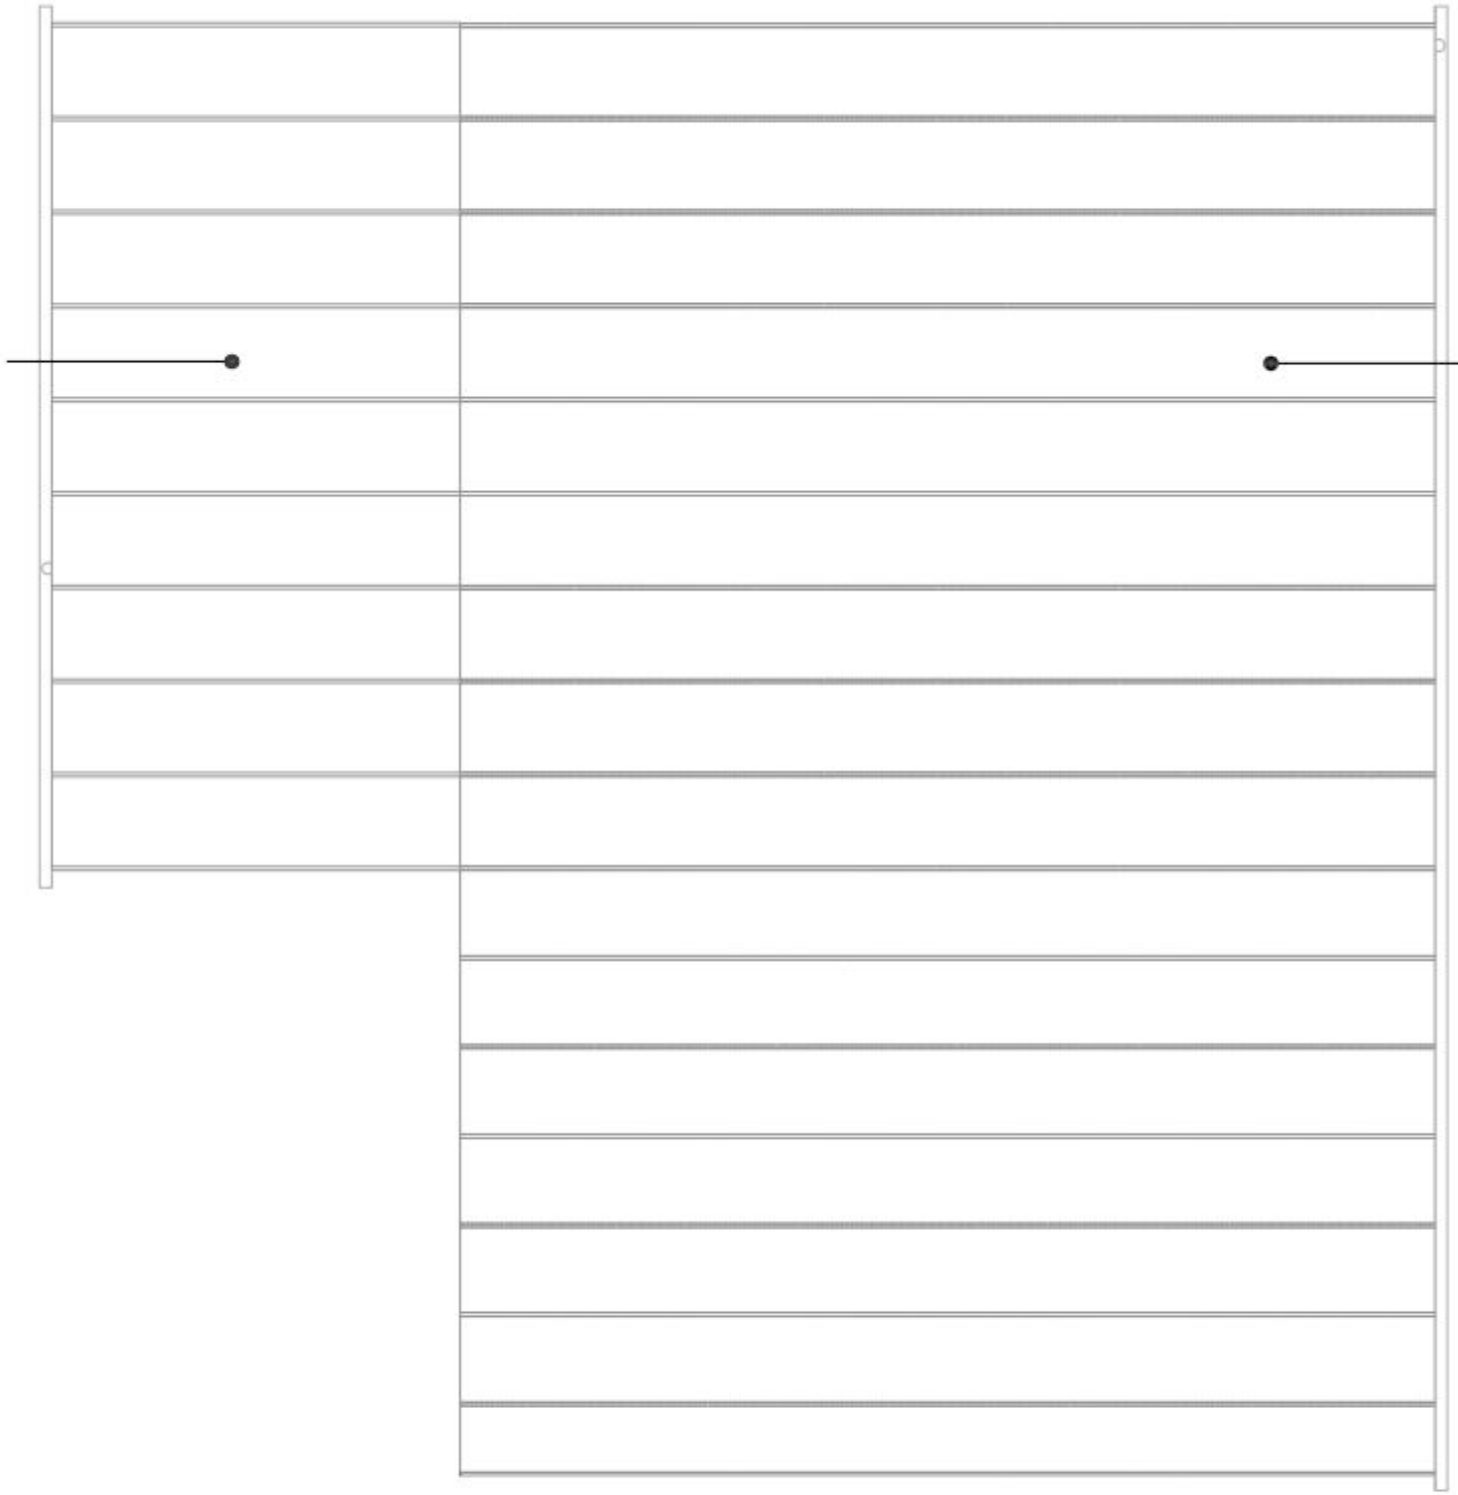

PROPOSED ROOF PLAN

Notes

1 Figured dimensions are to be taken in preference to scaled dimensions.
2 Site dimensions are to be checked before work is put in hand.
3 All works to be carried out to comply with the Building Regulations, including all amendments, and all relevant Codes of Practice.
All works to comply with the CDM Regulations 2007.

Rev		Date
	Revised dimensions (PB)	Jan 2011

Client
Mrs. S. Wood

Job Description
Cockleshell
34 The Kench, Ferry Road,
Hayling Island. PO11 0DF

Drawing Title
Proposed Roof Plan

Scale (A3)	1:50	Date	Nov. 2010

Job No.	Drg.No.	Rev.
1006	07	01

Drawn By	G.L.

MEDINA DESIGN CONSULTANTS
Unit 5, 2 St.Marys Road
Hayling Island, Hants. PO11 9DY
023 9263 7380