REFUSE

General Notes:

- Drawings to be read in conjunction with Design and Access Statement and supplementary supporting desktop reports.
- All drawings subject to Planning and Building Control consent.
- All discrepancies or omissions to be reported to Archial Architects Ltd.
- Do not scale from this drawing.



NORTH WEST ELEVATION
(TO HAZLETON WAY)

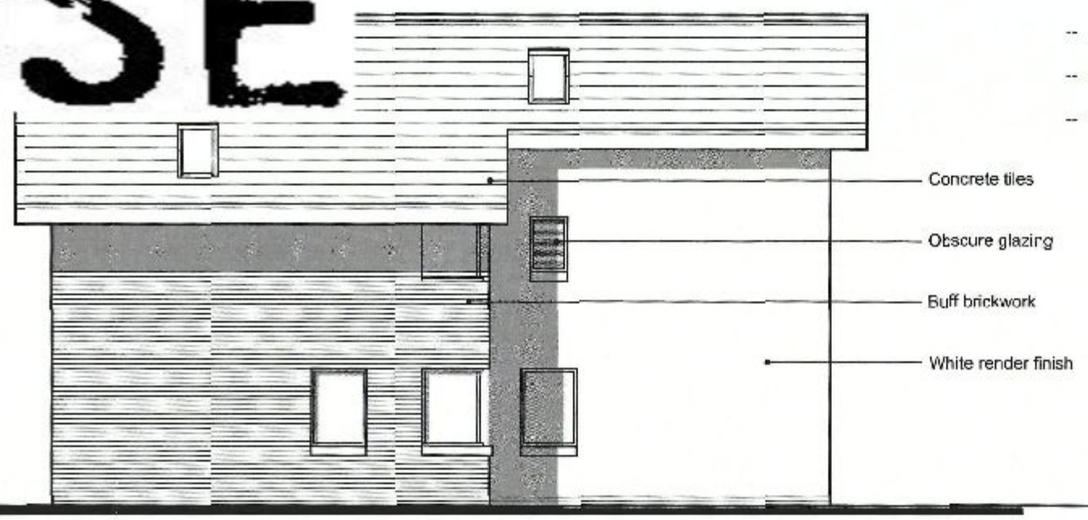

SOUTH WEST ELEVATION



SOUTH EAST ELEVATION
(TO GARDEN)

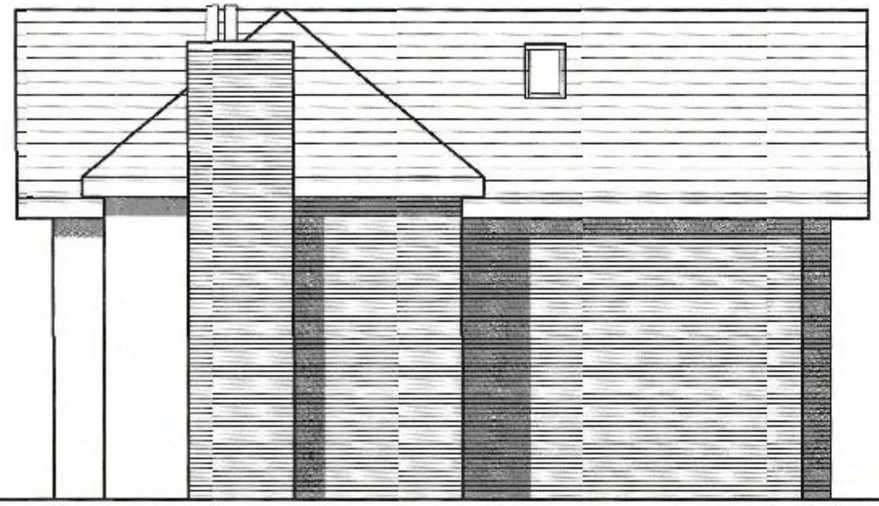

NORTH EAST ELEVATION

plot 1 elevations **1:100**

1 0 1 2 3 4 5m

HAMPSHIRE COUGH COUNCIL
25 FEB 2011
RECEIVED

PLANNING

Project/Client: 3 New Houses, Hazleton Way, Cowplain	Project No: 3310044
	Dwg No: 106
	Rev: P1
Drawing: Plot 1 Elevations	Scale: 1:100 @A3
	Drawn By: MR Date: 28.01.11
	Checked By: Date:

archial
2 St Stephens Court, 15-17 St Stephens Road, Bournemouth, BH2 6LA
T: +44 (0)1202 554626 F: +44 (0)1202 294007
www.archialgroup.com

© Archial Architects Ltd. Dimensions must not only be figured dimensions which are to be checked on site.