

PERMIT

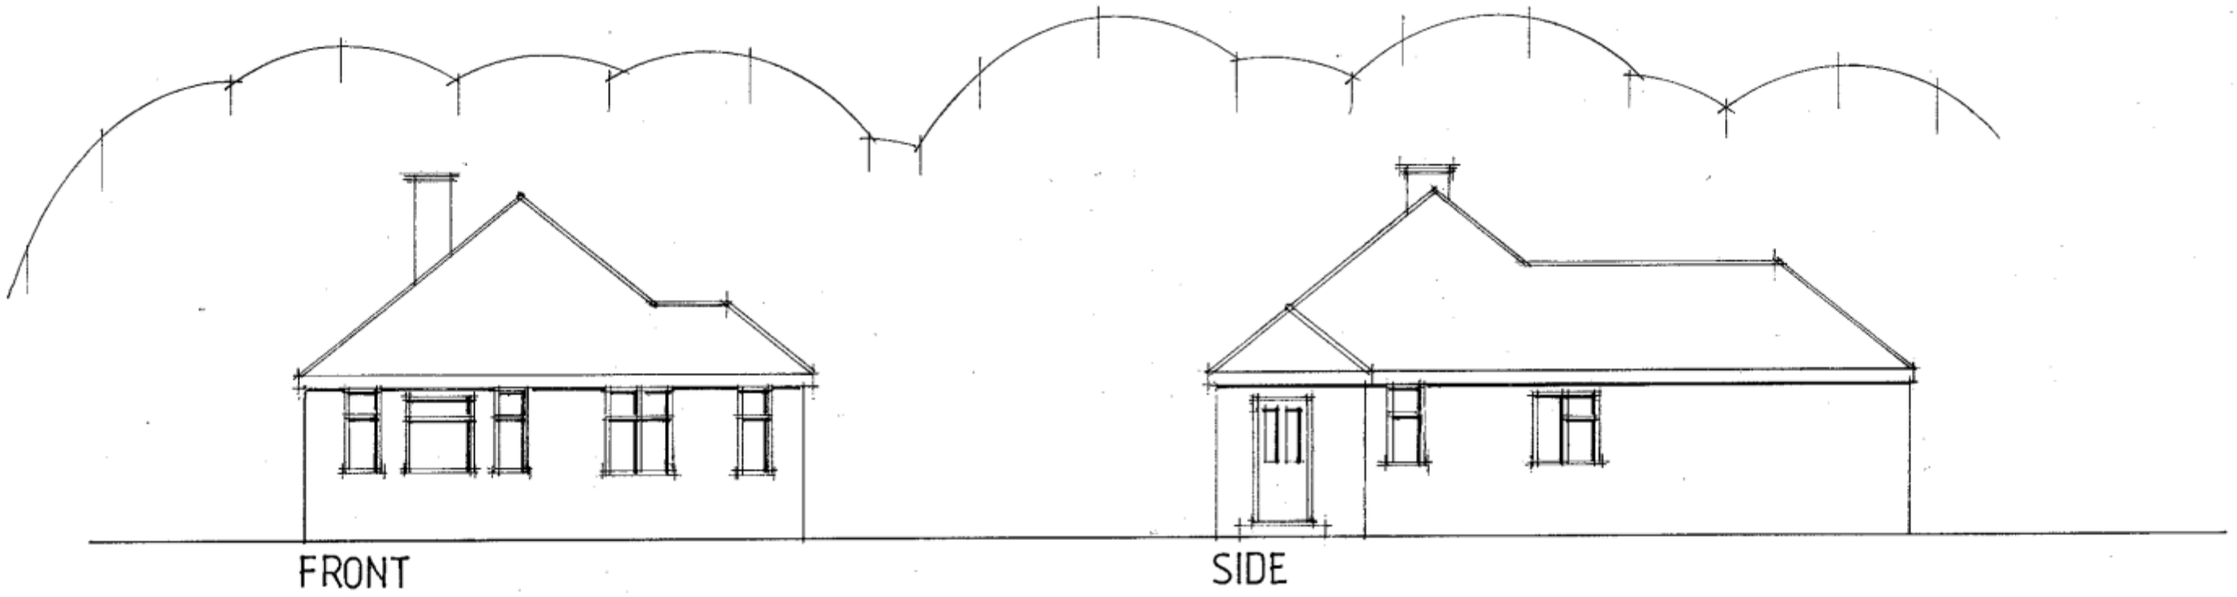

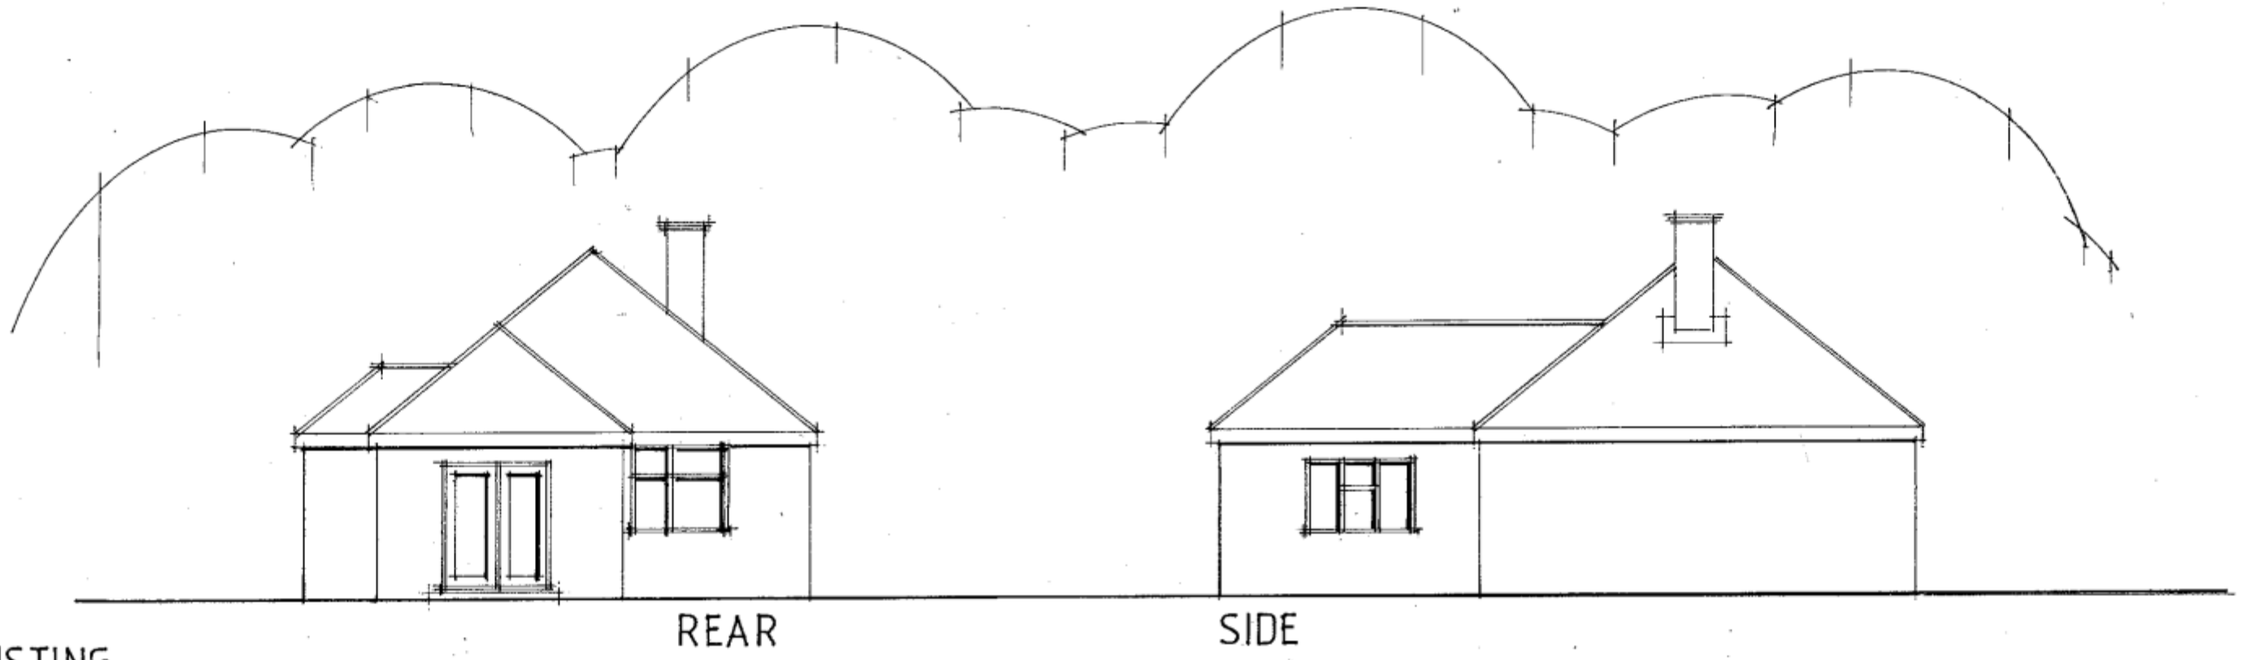

EXISTING

DATE APRIL 2011

SCALE 1:100

PROPOSED ALTERATIONS AND ADDITIONS.
29, ELM CLOSE ESTATE, HAYLING I. HANTS.
FOR MR & MRS FAIRBROTHER.

PETER J. WALKER MRICS
CHARTERED SURVEYOR
182 SEAFRONT, HAYLING ISLAND, HANTS
PO11 9 AN

TEL: 02392 467571