

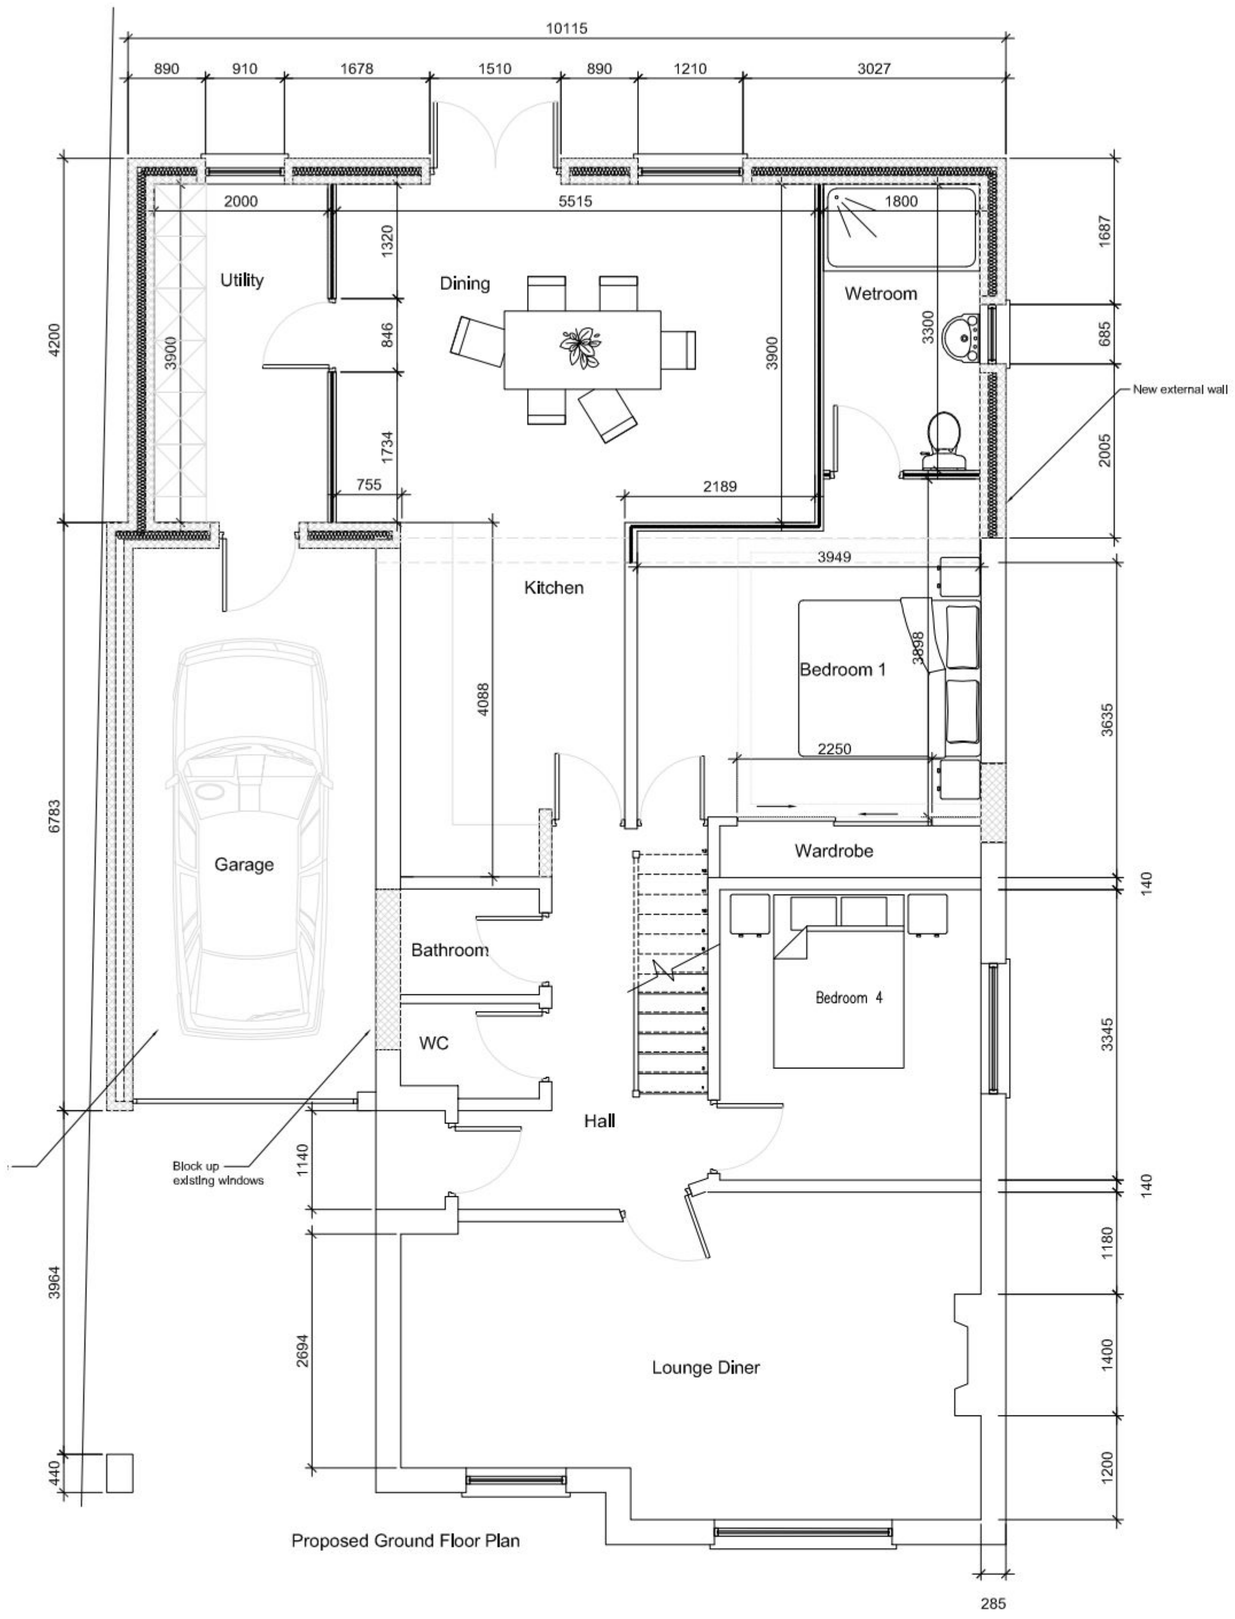


Proposed Ground Floor Plan

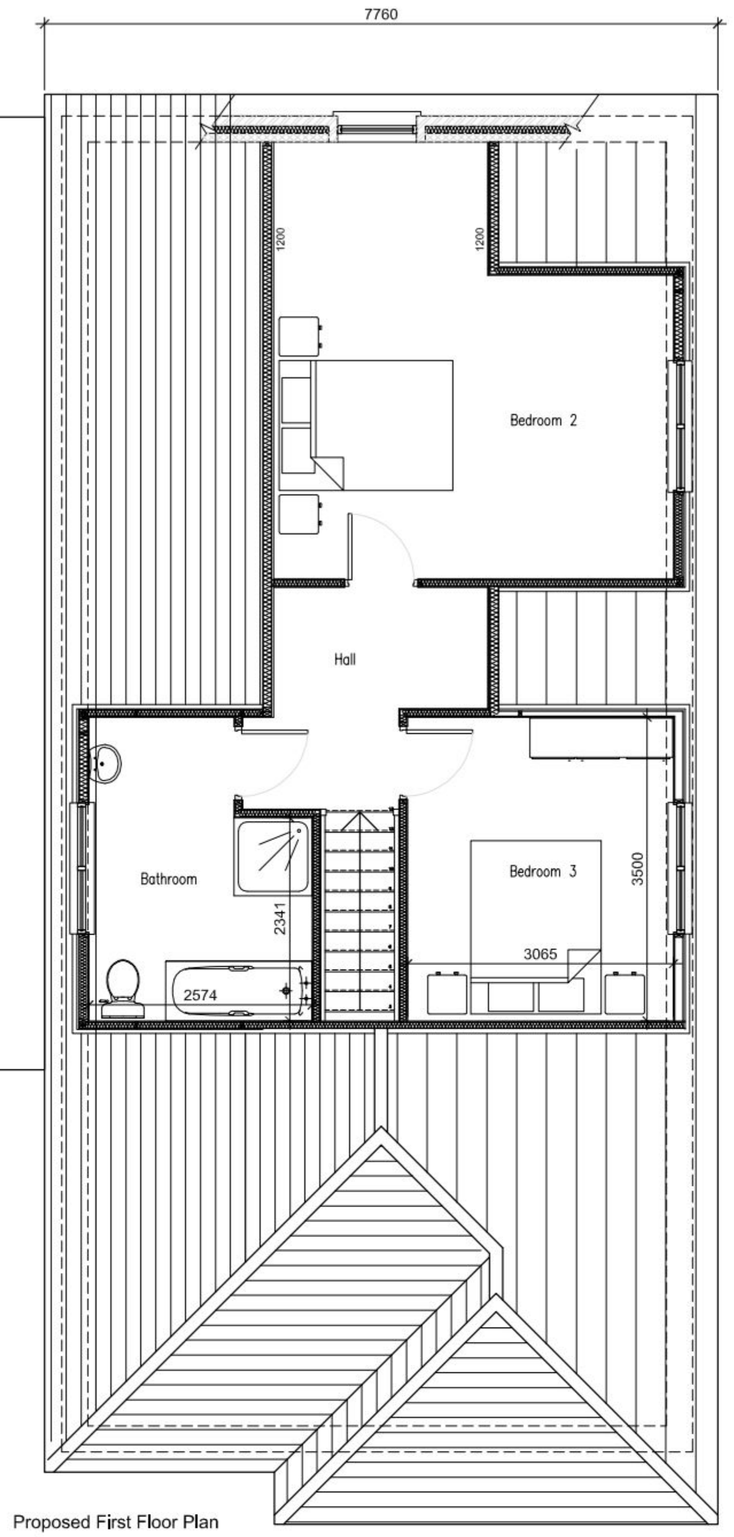


Proposed First Floor Plan

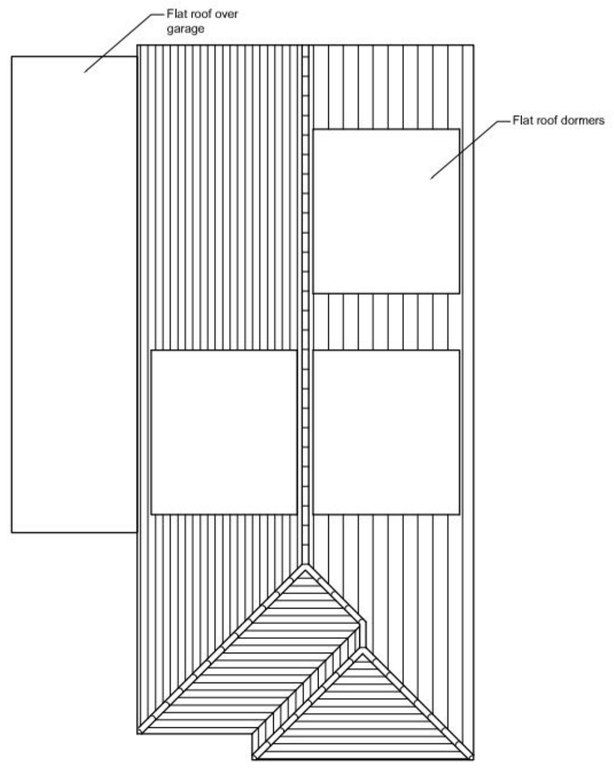


Proposed Roof Plan



Location Plan 1:1250

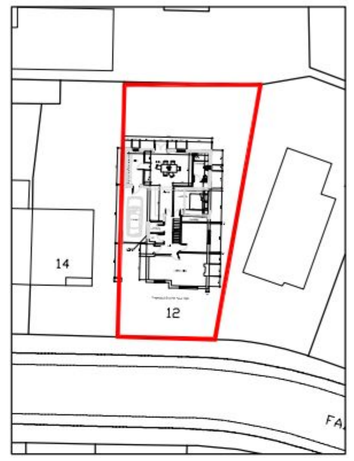

Proposed Block Plan 1:500

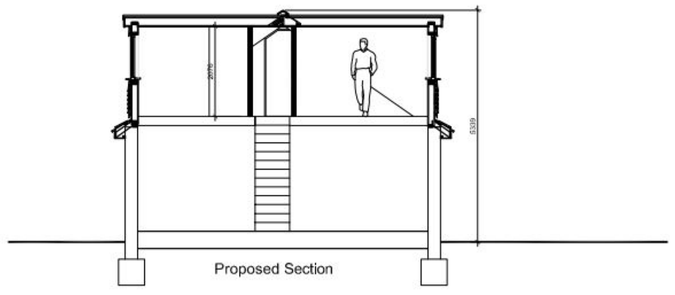


Proposed Section

REFUSE




Proposed South Elevation

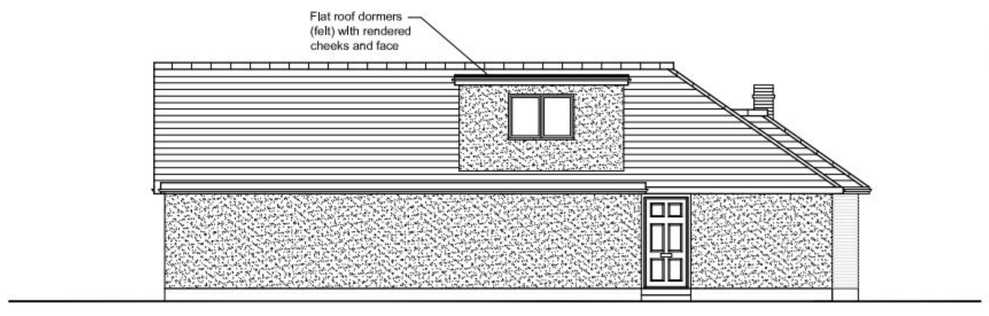

Proposed West Elevation



Proposed North Elevation

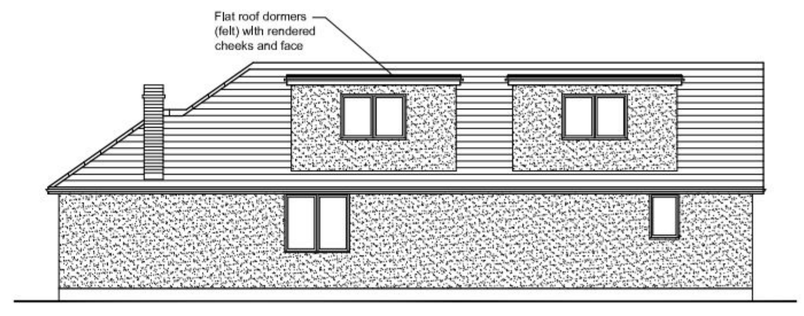

Proposed East Elevation

Rev	Description	Date	PM
--			
A	Revised for planning	18.10.11	MD

REVISIONS

CLIENT
Mr & Mrs Ferguson
9 Breach Avenue
Southbourne

PROJECT
Alterations to
12 Fairlea Road
Emsworth
PO10 7SX

TITLE
Proposed Plans,
Elevations, Location Plan
and Block Plan.

iDraw Ltd, 3 Chequers Quay, 37 Queen Street
Emsworth, Hampshire, PO10 7AD
Tel: 07810 518633 Mob: 01243 432340
Email : idraw@live.co.uk Web: www.idrawemsworth.co.uk

PLANNING

iDraw Limited
©Copyright Reserved 2011.

Scale : 1:50,1:100@A1 Drawn by : MD Drawing No: 10.024.101

Date : FEB2011

A B C D E F G H J K L M N P Q R S T U V W X Y Z