REFUSE

Andrew Ockwell DESIGN




South West Elevation



North East Elevation

South East Elevation

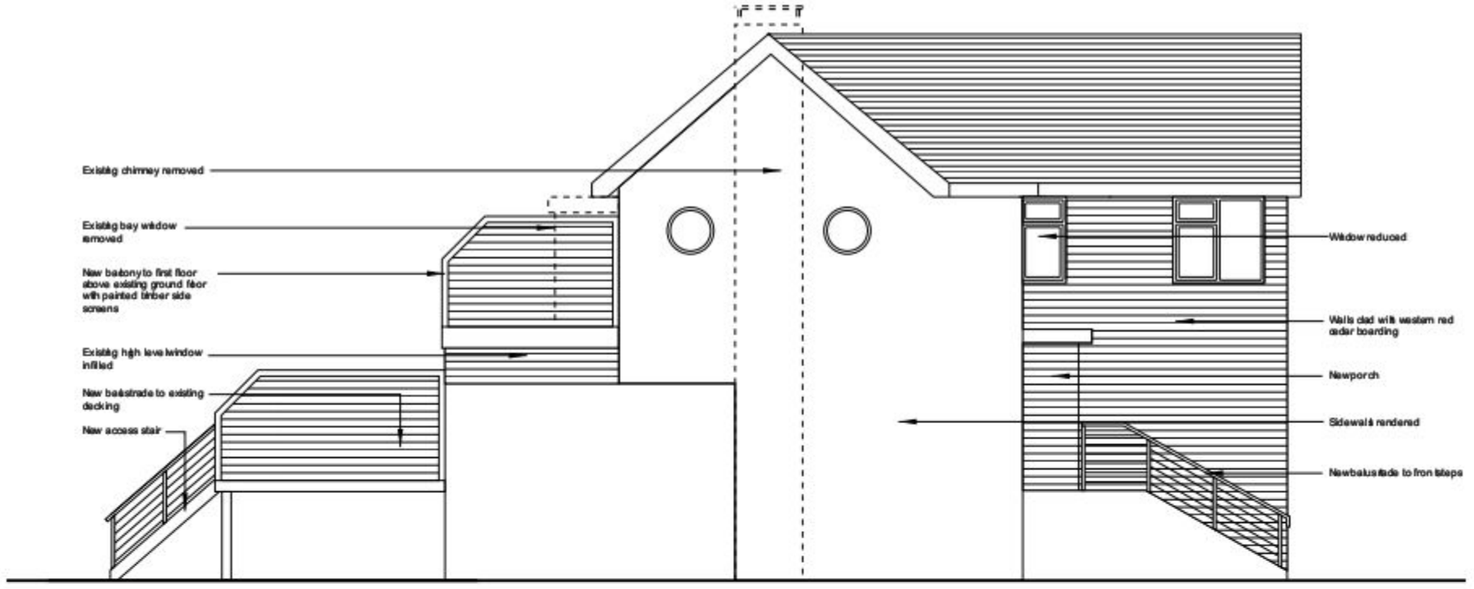

North West Elevation

Sinah House
Hayling Island
Alterations
Proposed Elevations

Drawing no. 1103/5 RevB
Scale 1:100 @ A3