
PERMIT

HAVANT BOROUGH COUNCIL
26 JUL 2011
RECEIVED

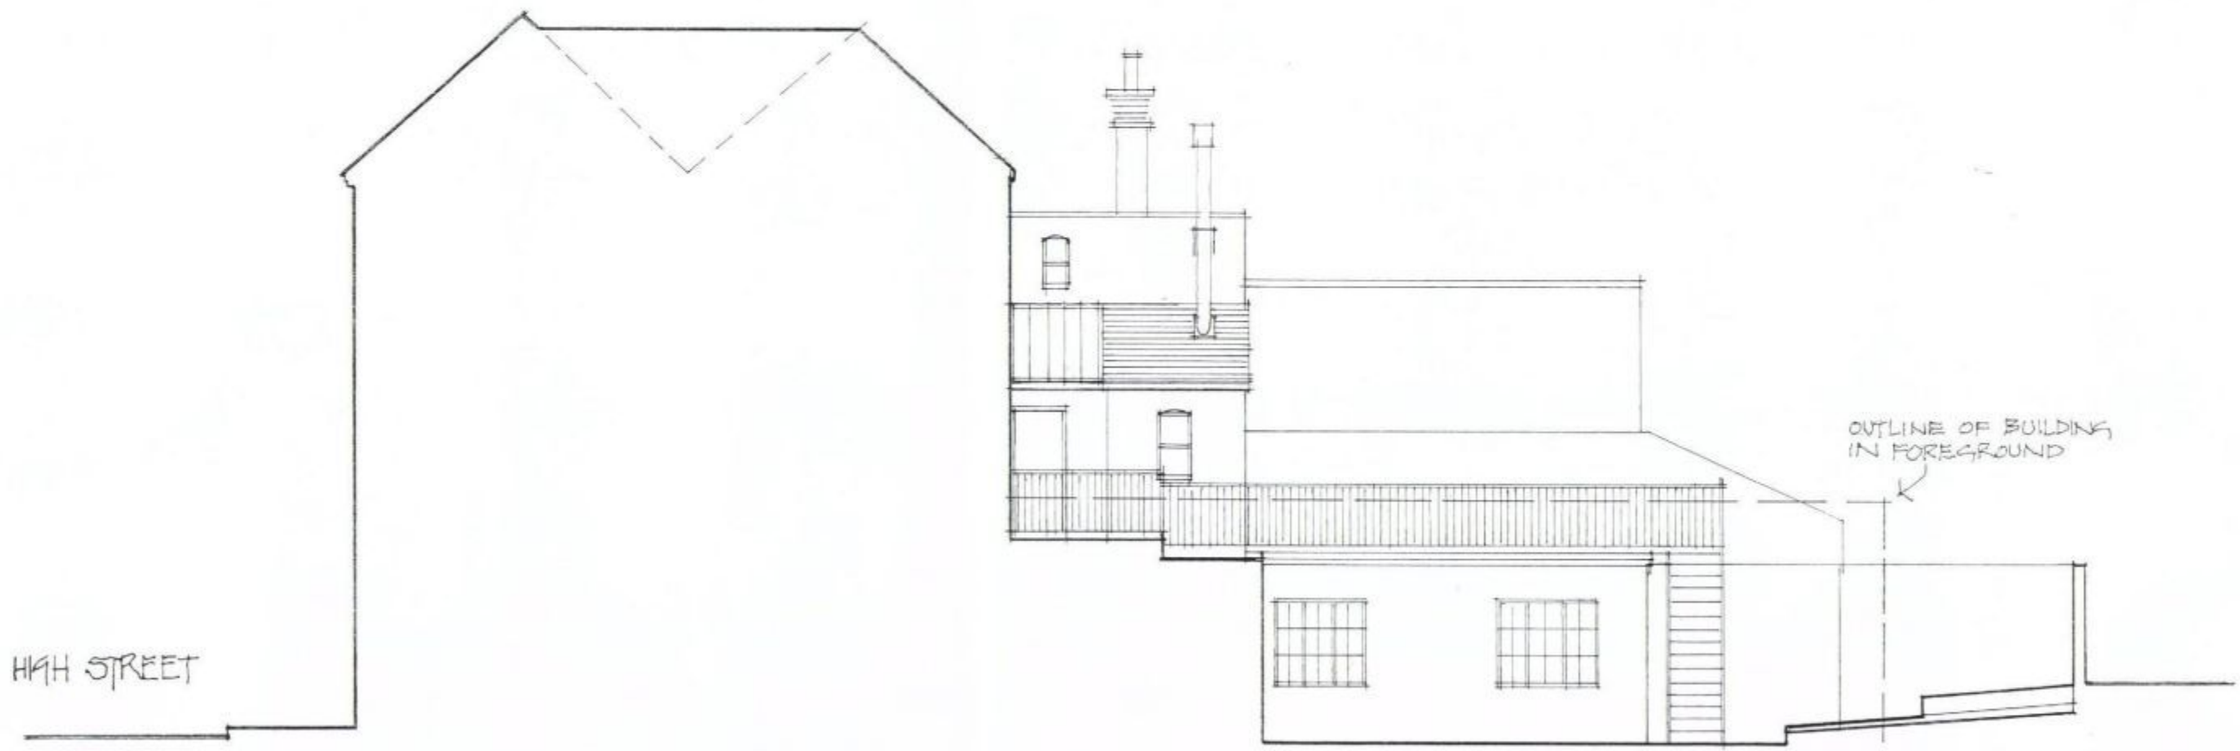

WEST ELEVATION

SIDE [WEST] ELEVATION AS EXISTING.
30 HIGH STREET. EMSWORTH. HANTS.

GRAHAM NICOLLS. BUILDING DESIGN + TECHNOLOGY. TEL/07990 522709

SCALE /1:100
DATE /12.04.2011
DWG.NO/021210/TP.08