(3)

EXSISTING PLAN of GROUNDFLOOR
of 112 LONDON ROAD PURBROOK.
SCALE 1:50

SITE

PERMIT

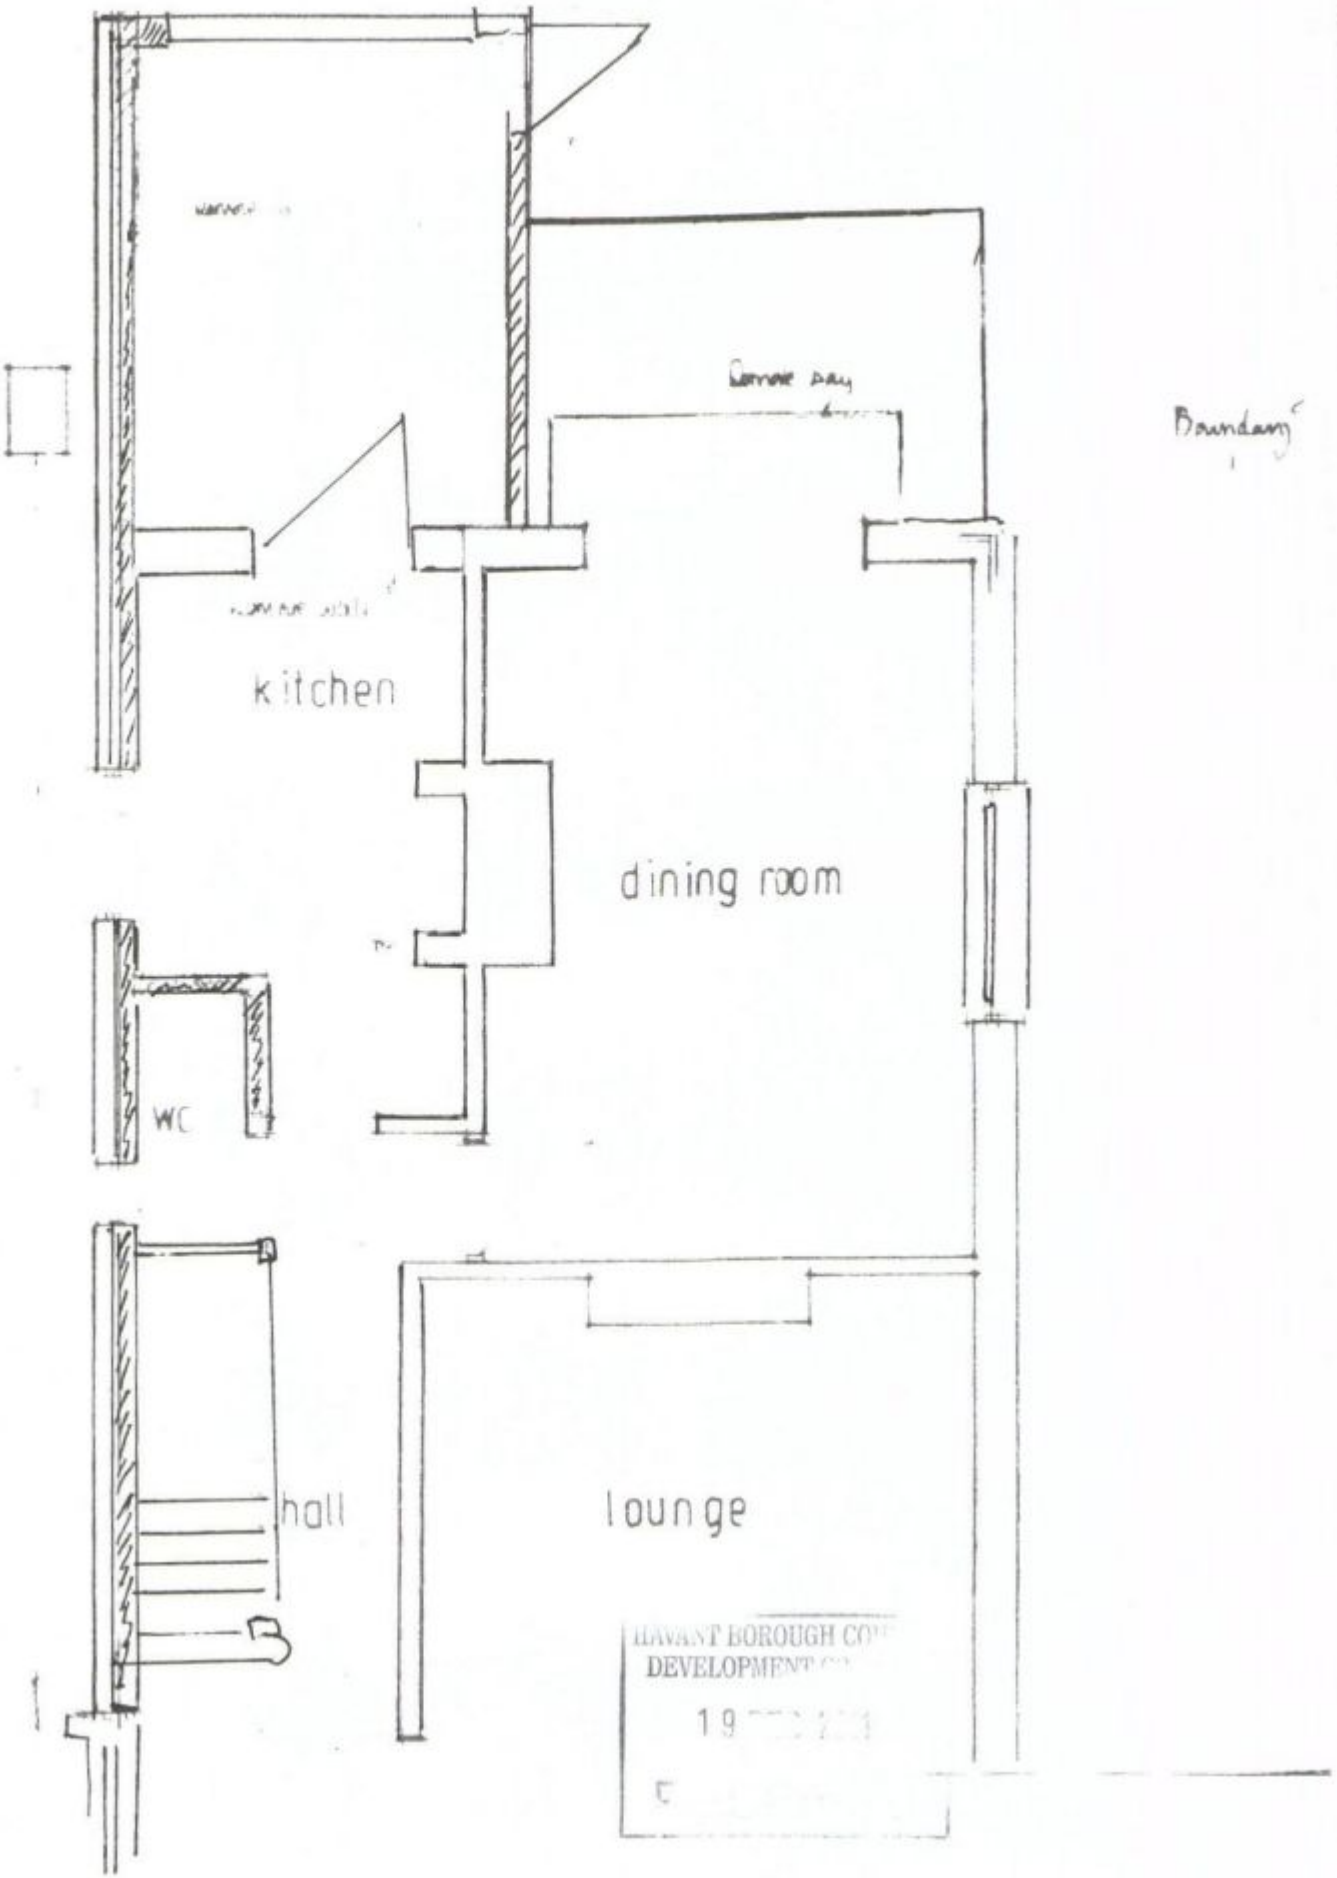

HAVANT BOROUGH CO
DEVELOPMENT
19