
PERMIT

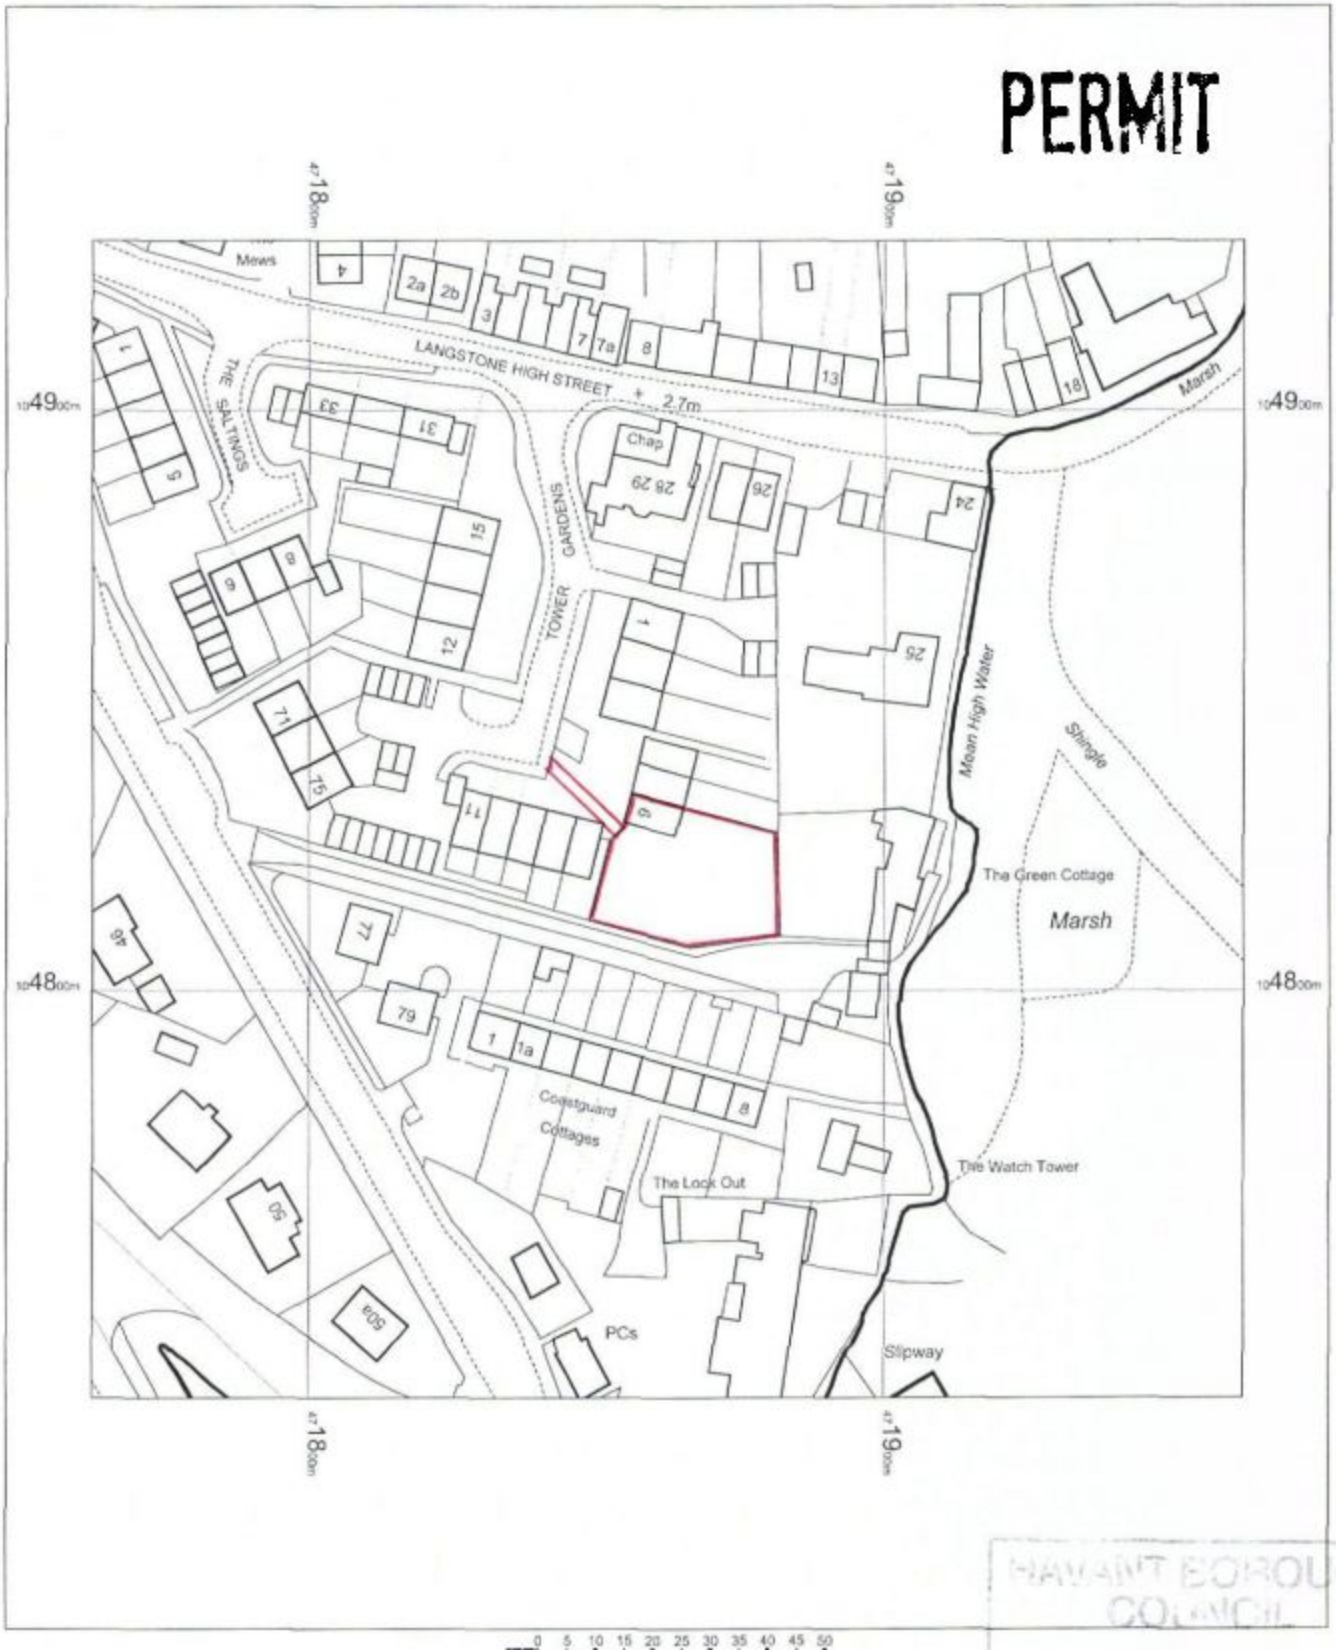

HAVANT BOROUGH COUNCIL
14 DEC 2011
RECEIVED

6 Tower Gardens
Langstone
Hants
PO9 1RZ

OS Mastermap
07 November 2011, ID: BW1-00107010
maps.blackwell.co.uk

1:1250 scale print at A4, Centre: 471862 E, 104830 N

©Crown Copyright. Licence no. 100041040

Mapping sourced from Ordnance Survey

BLACKWELL'S
www.blackwellmapping.co.uk
TEL: 01223 568 417
maps.cambridge@blackwell.co.uk