



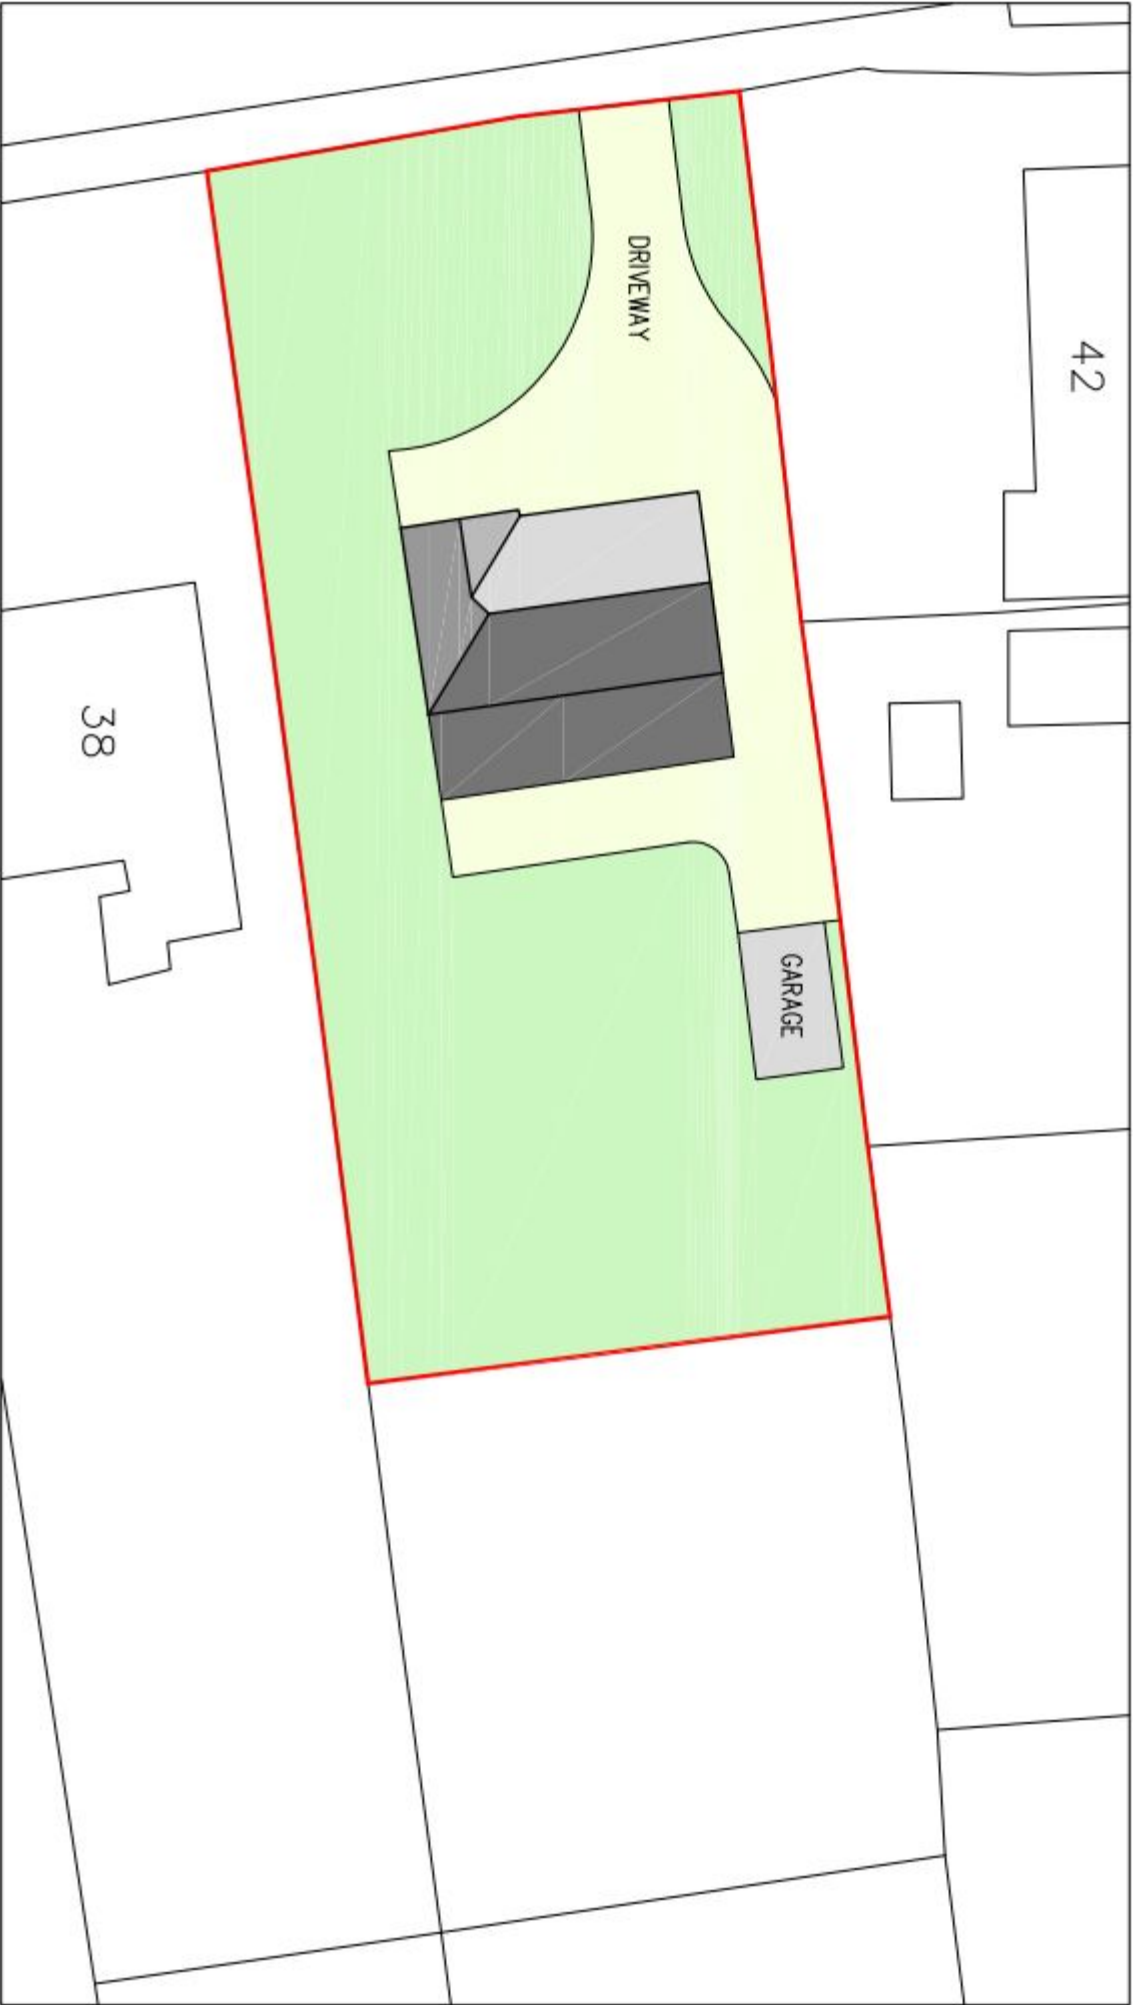

EXISTING BLOCK PLAN
1 : 1250

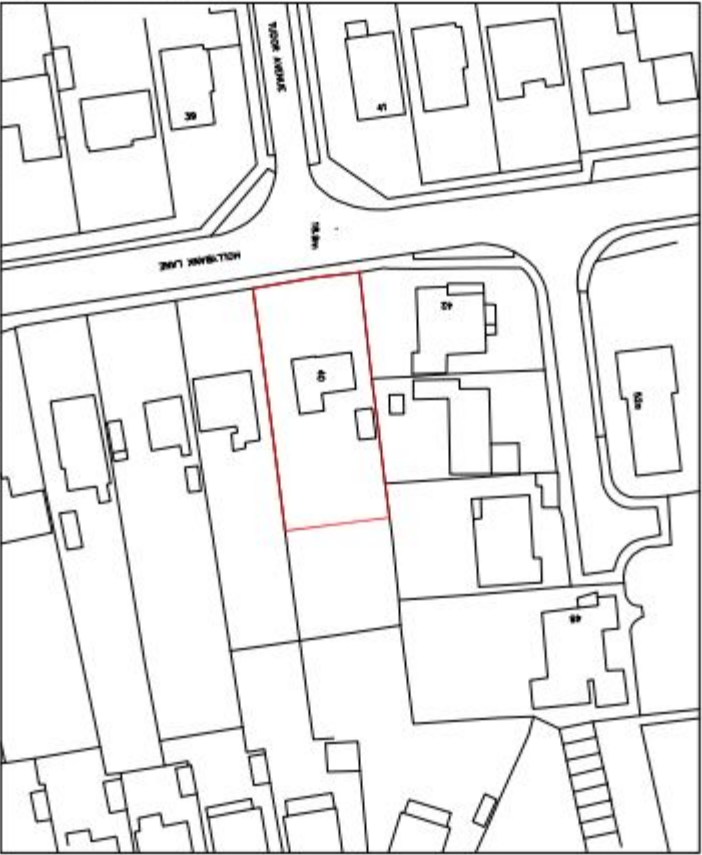

EXISTING LOCATION PLAN
1 : 1250

© Crown Copyright 2009. All rights reserved. Licence number 1000200449

P1	FRST ISSUE	Doc 11
Mark	Revision	Date
Issue Status		
PLANNING		
40 HOLLYBANK LANE		
EMSWORTH, HAMPSHIRE. PO10 7UE		
PROPOSED SIDE EXTENSION		
LOCATION PLAN & EXISTING BLOCK PLAN		
Drawn by	RLJ	
Date	December 2011	Drawn by/Name
As Issued	1:1250, 1:250	2011/GM/01
		P1