
PERMIT PROPOSED ADDITIONS TO 12, NORTHNEY ROAD, HAYLING ISLAND, HANTS.

FOR A.SKINNER & K.WARD



side

front

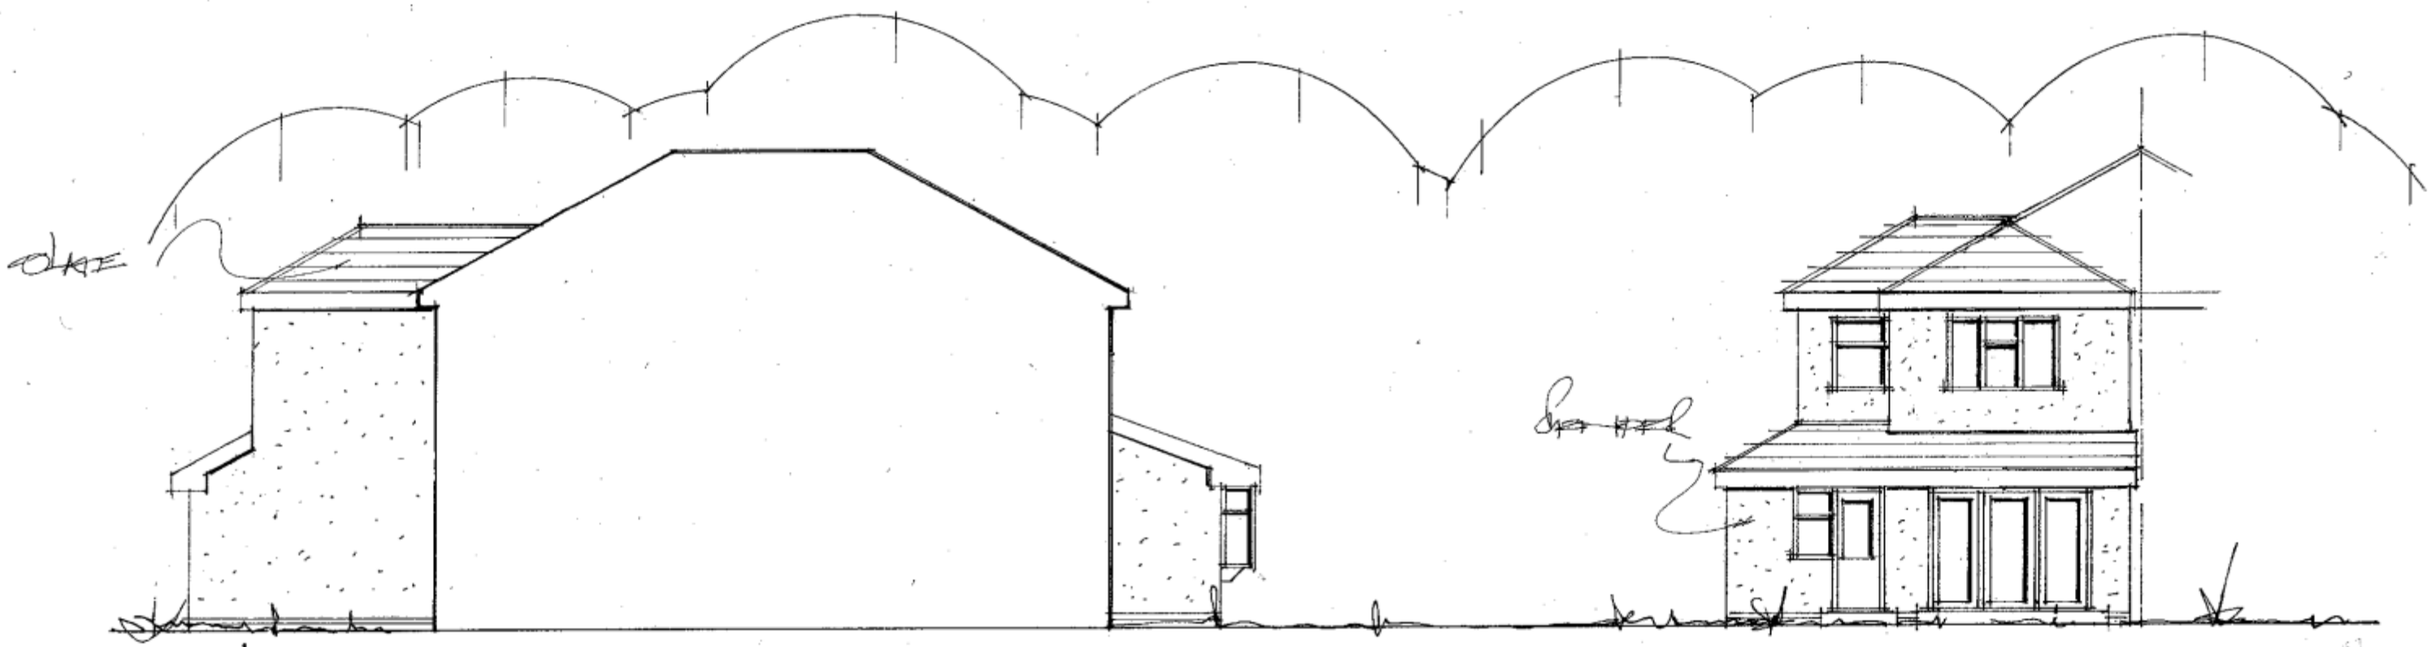

side

rear

date sept 2011

scale 1·100

ELEVATIONS

PETER J. WALKER MRICS
CHARTERED SURVEYOR
182 SEAFRONT, HAYLING ISLAND, HANTS
PO11 9 AN

TEL: 02392 467571