

East Elevation



South Elevation

PERMIT

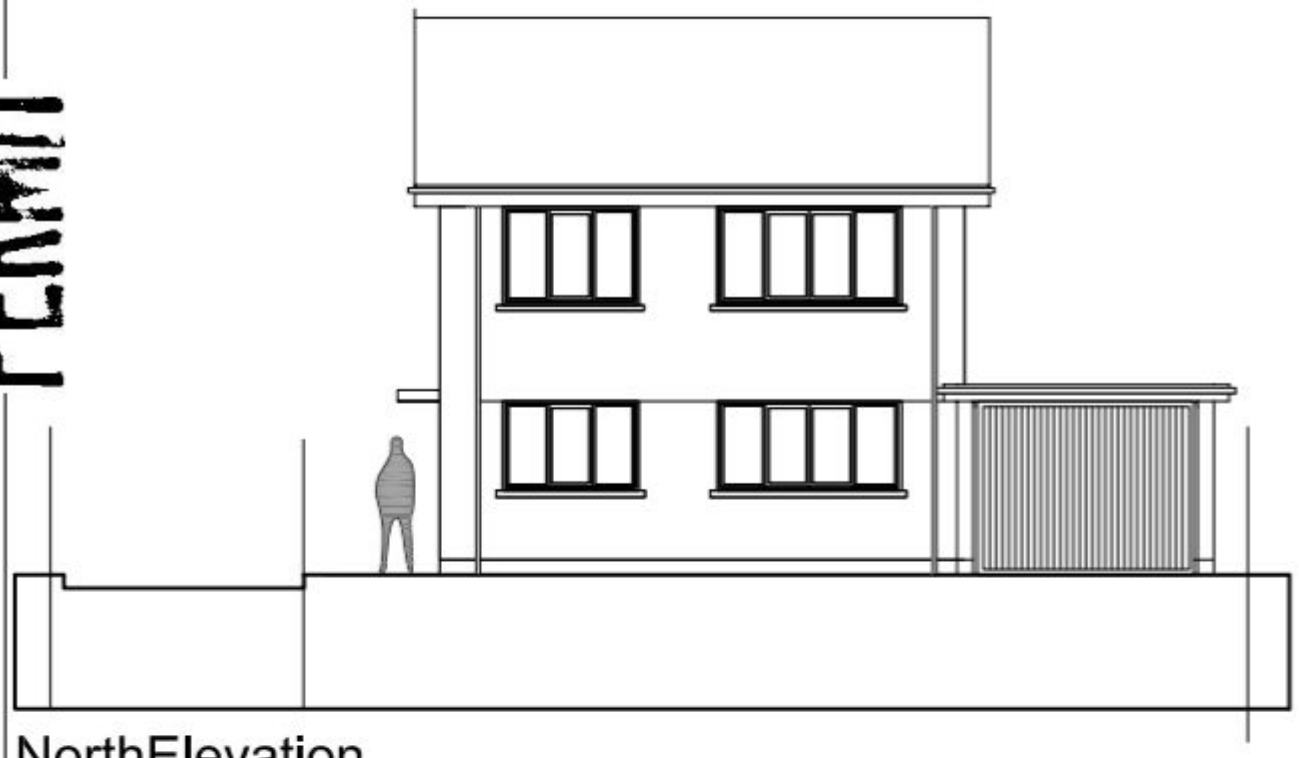

NorthElevation

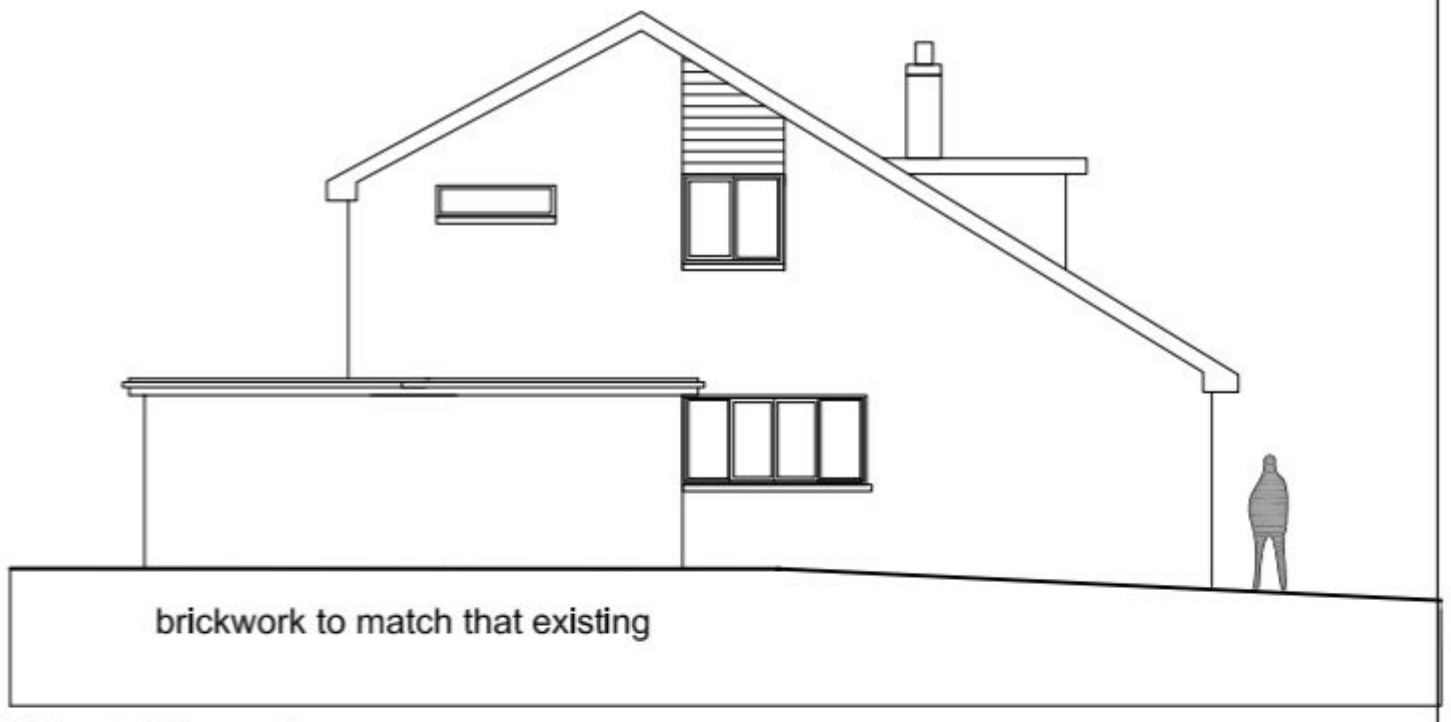

West Elevation

C R Bartram
36 Hill Road
Porchester
Hampshire
PO16 8JZ

Project

136 Stakes Hill Road
Waterlooville
Hampshire

Drawing

Proposed elevations

Drawing Number

Scale: 1:100 at A3

Drawing Number:
13A