

Block Plan - 1:500

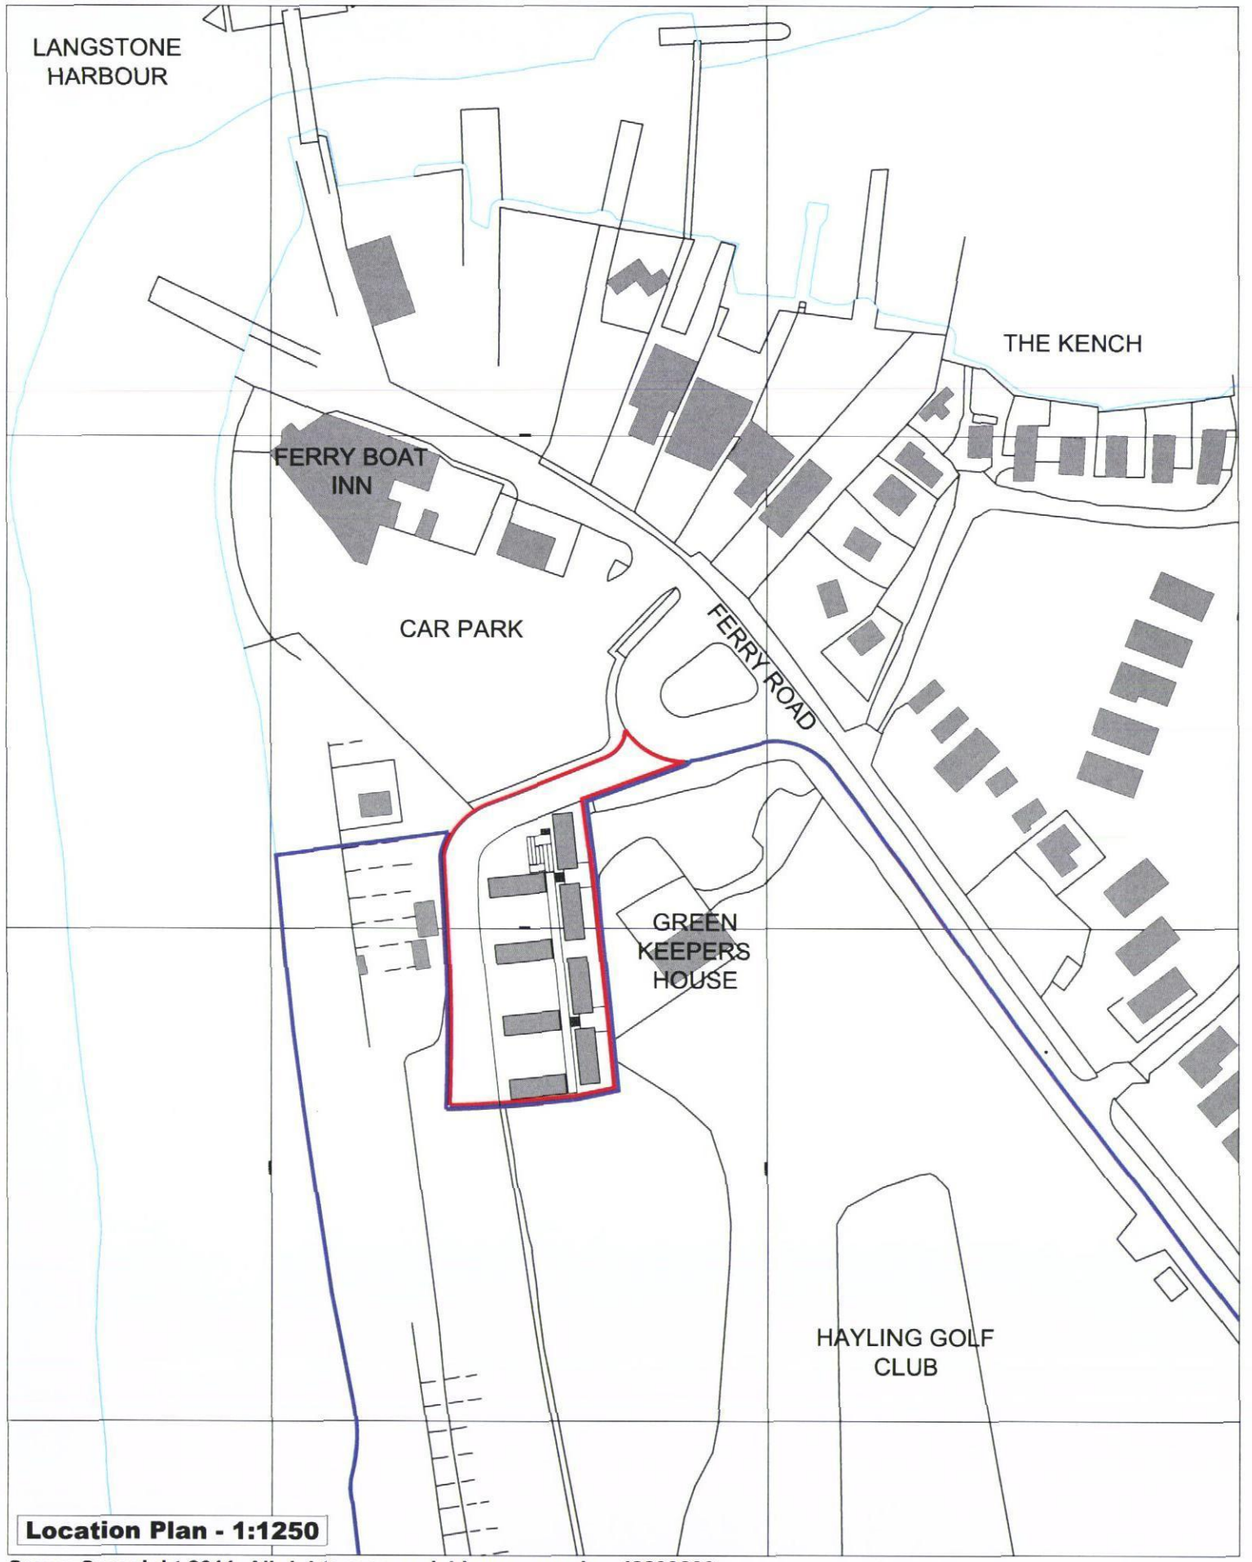


Location Plan - 1:1250

Crown Copyright 2011. All rights reserved. Licence number 48299232

WANT BOROUGH COUNCIL
29 NOV 2011
RECEIVED

**PLANNING**

HAYLING GOLF CLUB

**EMU Site Hayling Island**

| | |
|---|---|
| DRAWING : | Block and Location Plan |
| NUMBER : | 11.002.001 |
| DATE : © | Mar 2011 |
| SCALE : | As Shown @ A3 |

HGP ARCHITECTS