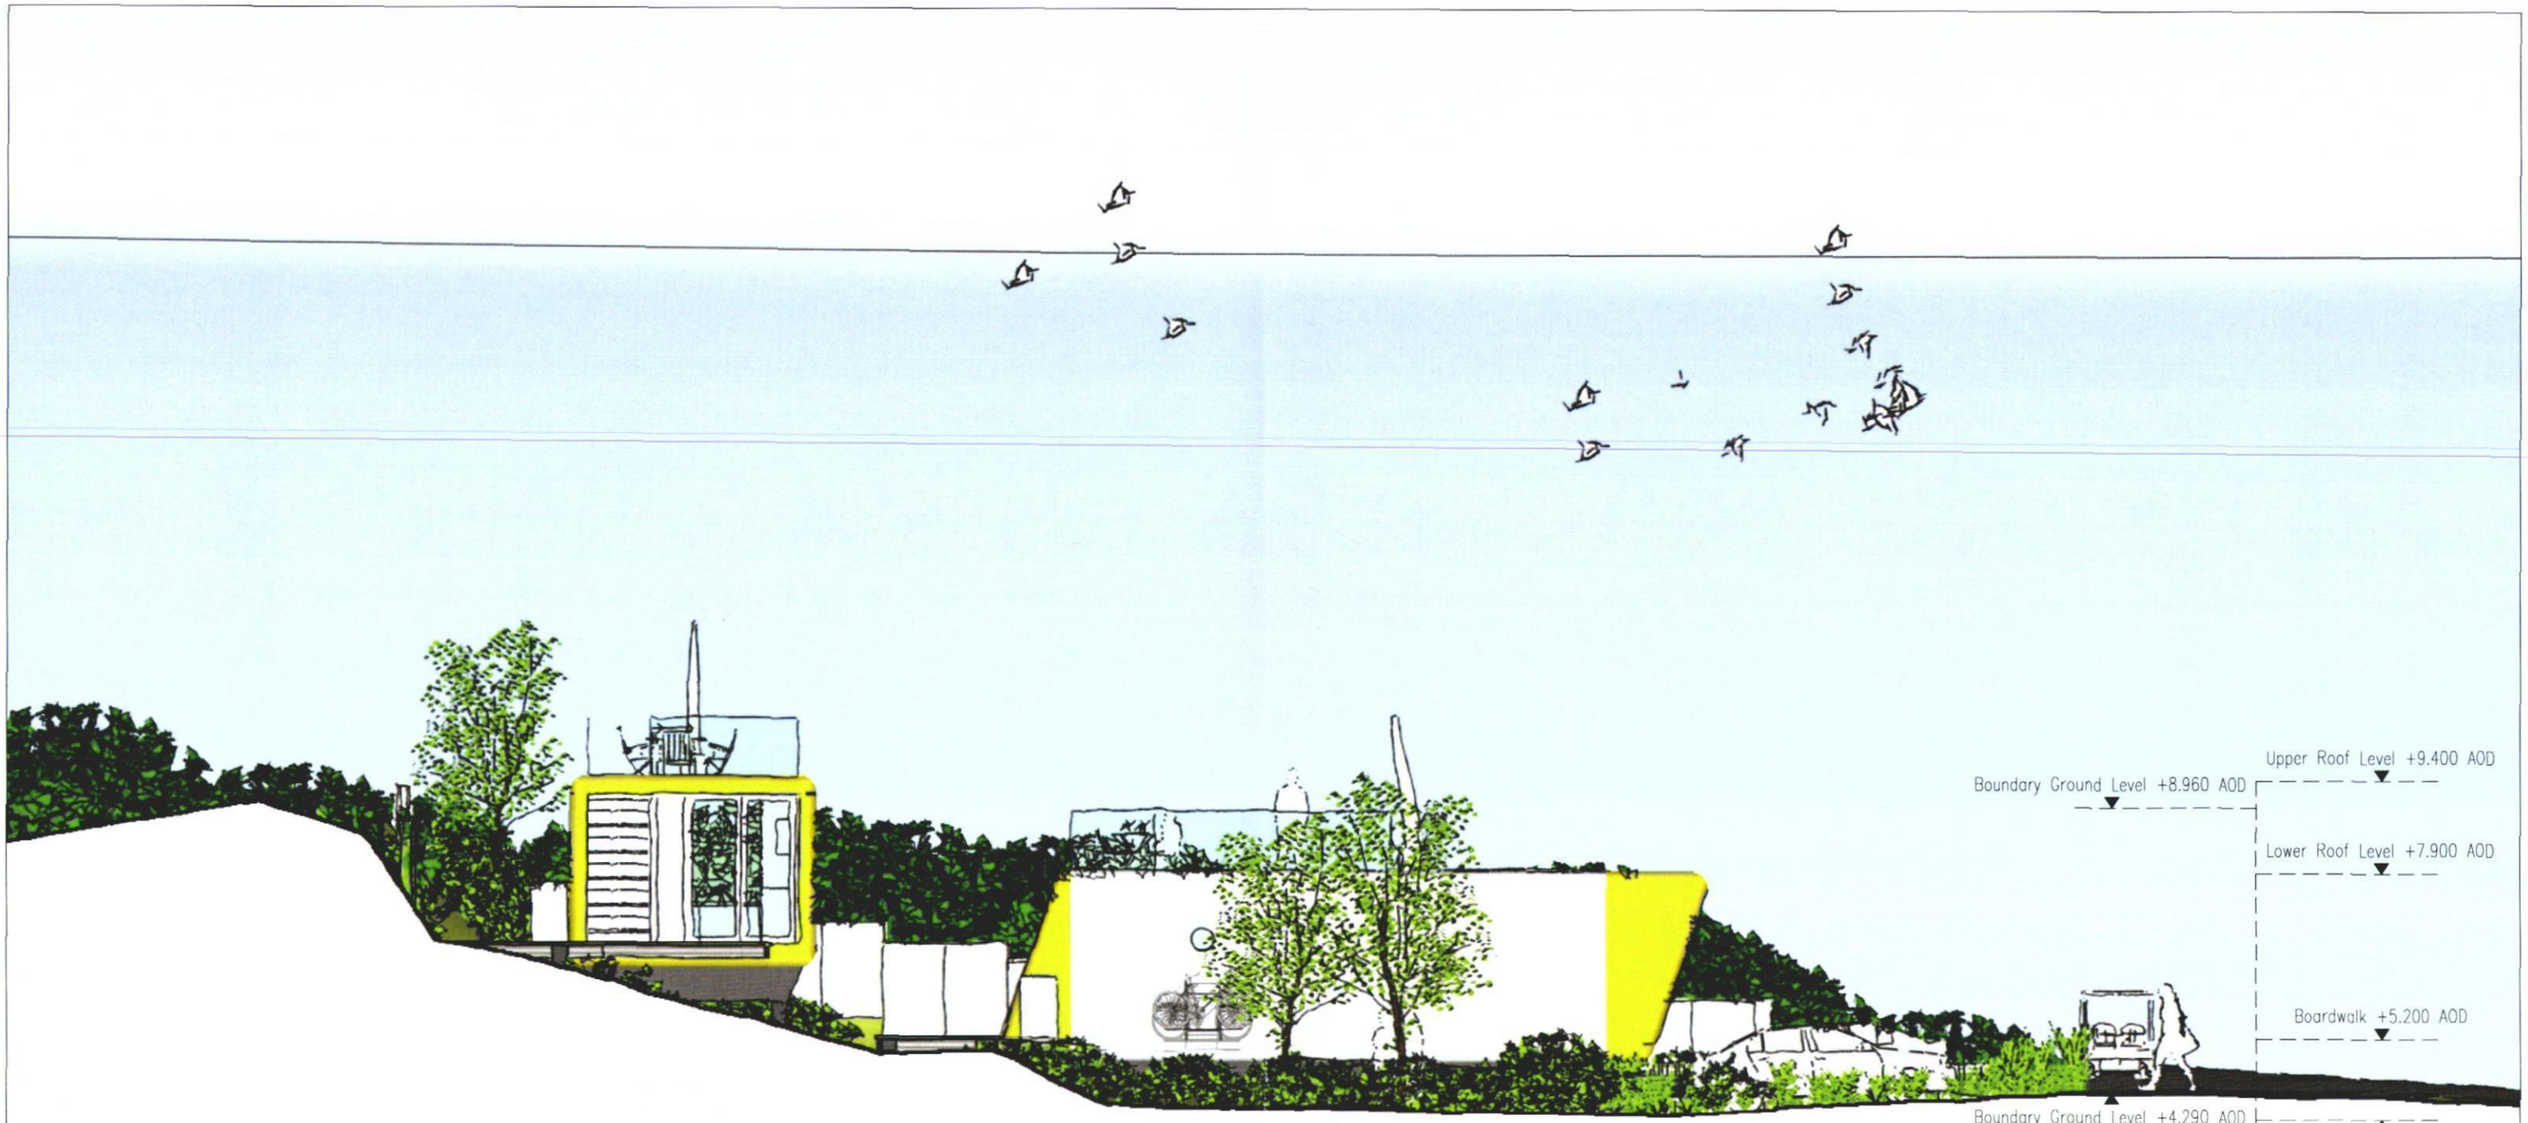

HAVANT BOROUGH COUNCIL
29 NOV 2011
RECEIVED

PLANNING

HAYLING GOLF CLUB

EMU Site Hayling Island

DRAWING : Site Section
NUMBER : 11.002.006
DATE : © Mar 2011
SCALE : 1:100 @ A3

0 2 4m

HGP ARCHITECTS