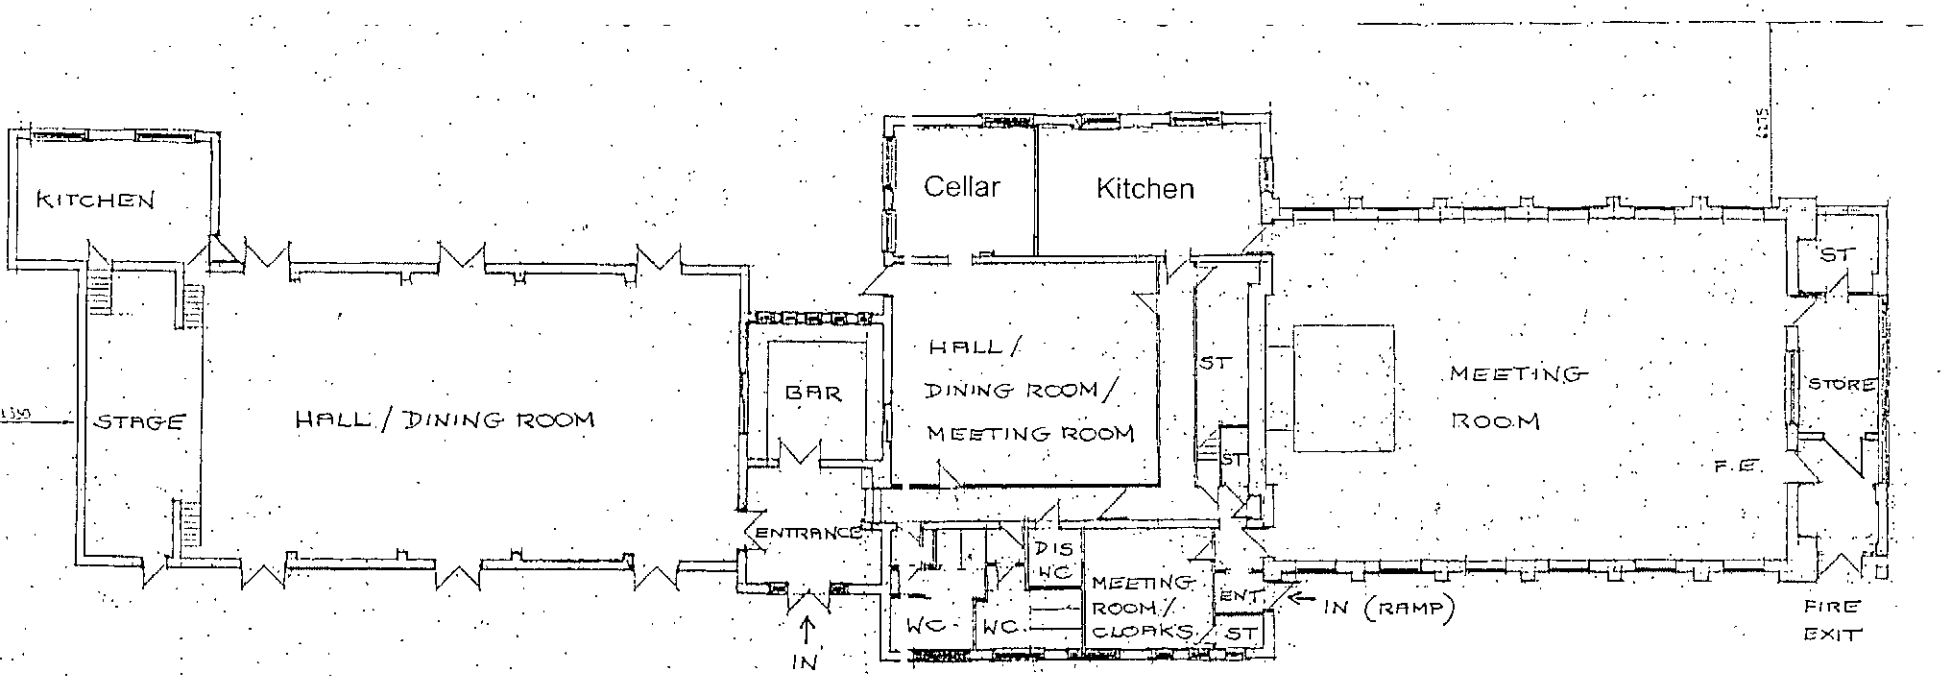

HAVANT BOROUGH COUNCIL
05 DEC 2011
RECEIVED

Purbrook Methodist Church

Proposed Floor Plan – Revision A

Scale 1:250@A4

2 December 2011