PERMIT

Elevation as existing 1:100



Plan as existing 1:100

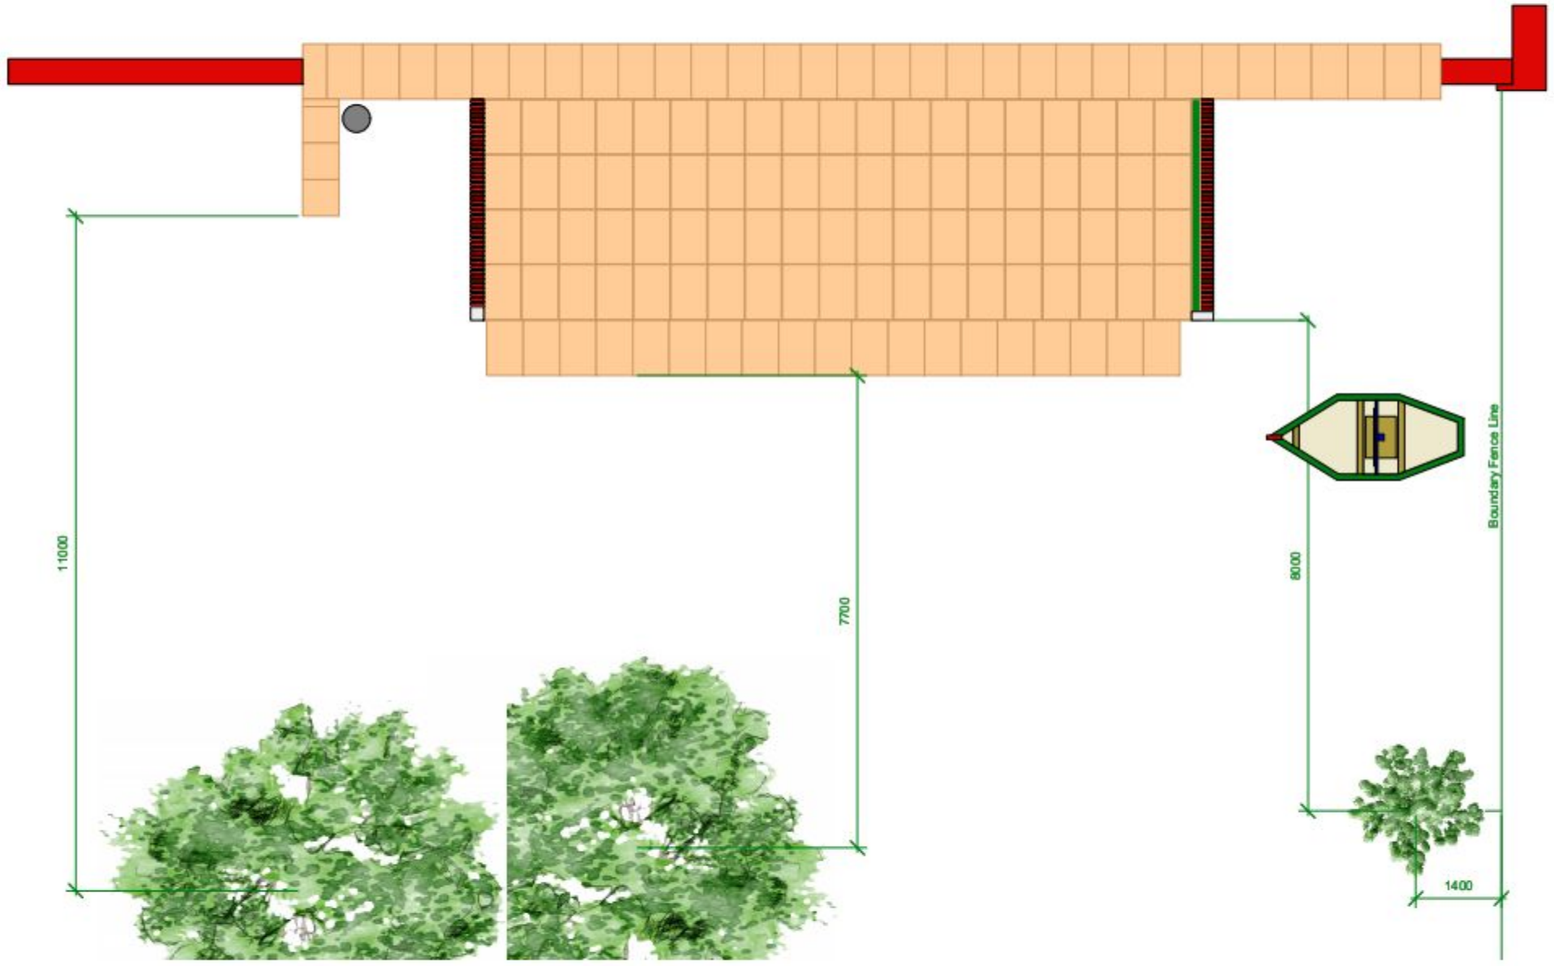


Hampshire
County Council

HCC Property Services,
Three Minsters House,
76 High Street, Winchester SO23 8UL.
tel: (01962) 847801

Notes

1 This drawing is © copyright Hampshire County Council 2009. No unauthorised reproduction permitted. All rights reserved.

2 No dimensions are to be scaled from this drawing

3 This map is reproduced from Ordnance Survey material with the permission of Ordnance Survey on behalf of the controller of Her Majesty's Stationery Office © Crown Copyright. Unauthorised reproduction infringes Crown Copyright and may lead to prosecution or civil proceedings. (100019180), (2009)

| rev | description | date | by |
|---|---|---|---|
| | | | |

PROJECT
**St Peter's RC Primary School**
**Stakes Hill Road, Waterlooville**
**Hampshire, PO7 7BP**

SHEET CONTENTS
**Existing elevation**
**Existing plan**

HCC Property Services

| SCALE | DATE | DRAWN. | CHKD. | DRAWING No. | REVISION |
|---|---|---|---|---|---|
| 1:100 | 06/06/11 | ARCJJC--- | | **P8948 - 201** | |
| | | | | FILE REF. *P8948* | |