
Dimensions to be checked on site before commencing work. Any discrepancies shall be reported to the architect immediately.
Do not scale from these drawings except for planning purposes. Use figured dimensions only.
Where applicable this drawing is to be read in conjunction with other consultants' drawings.
Ordnance Survey Licence Number: 100045485.
This drawing is the copyright of Architectural and Associated Services
Existing beams, lintols and foundations carrying additional loads are to be exposed and local authority approved as requested
All walls to be demolished are to be checked for loadings prior to removal.

NORTH



LOCATION PLAN 1:1250

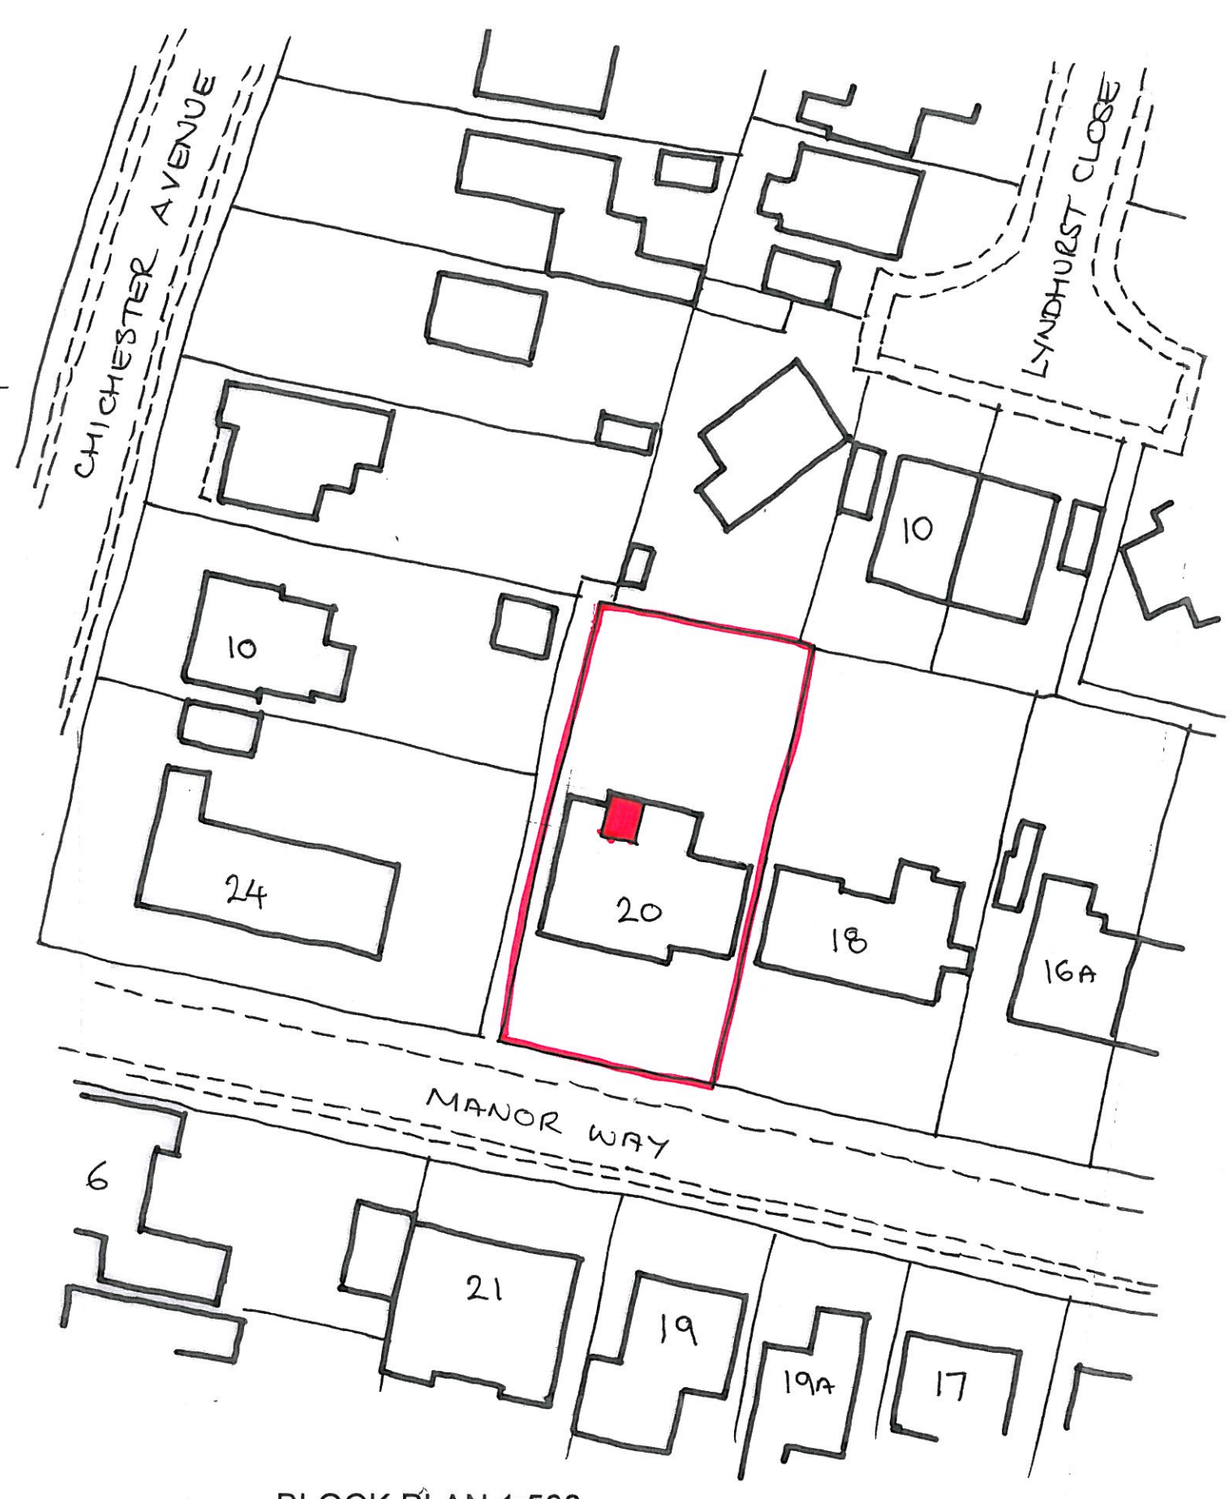

BLOCK PLAN 1:500

ARCHITECTURAL AND ASSOCIATED SERVICES
WOODPECKERS • 55 ELMLEIGH • MIDHURST • WEST SUSSEX • GU29 9HA
07771 535021 • e-mail: chris@renninson.co.uk

Title
BLOCK AND LOCATION PLANS

Project
20 MANOR WAY, HAYLING ISLAND, WEST SUSSEX

For
MR and MRS J CUSHION

Rev	Date	Amendment

Date	Drawn	Scale
June 2011	CPR	1:500, 1250 @ A3

Job Number	Prefix	Drawing Number	Revision
2211	P	00	