

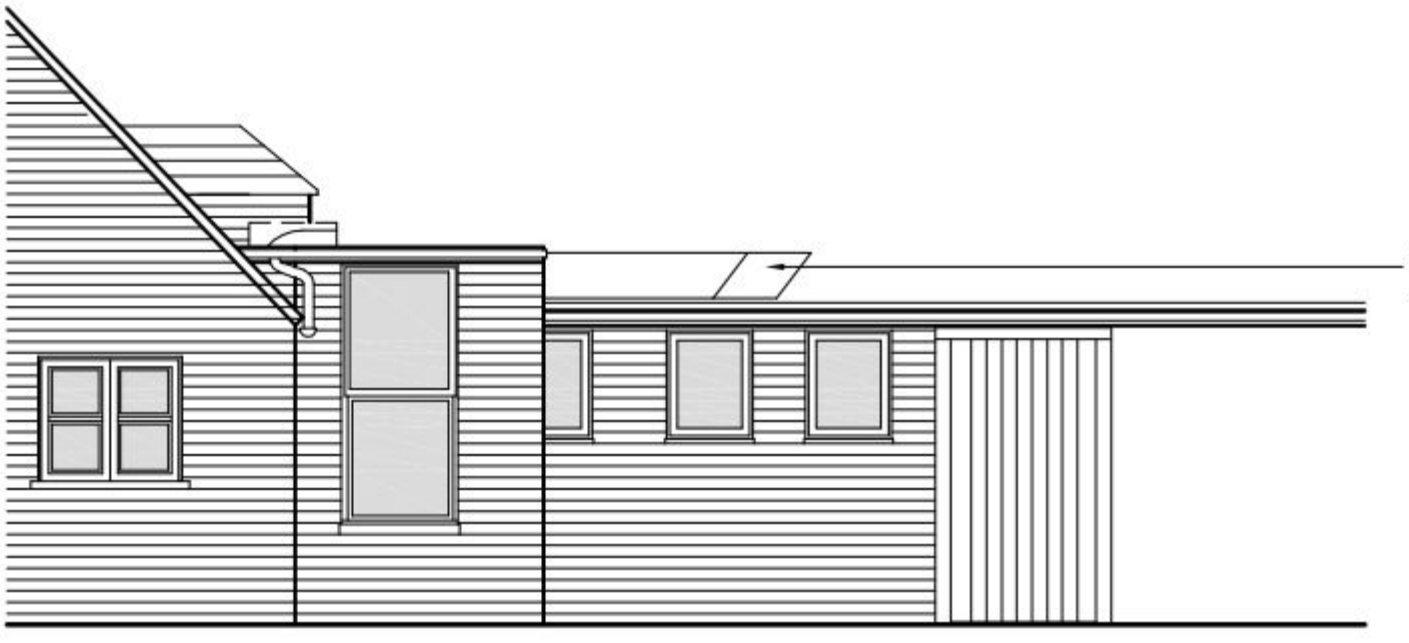



Elevation A (Part North East Elevation)

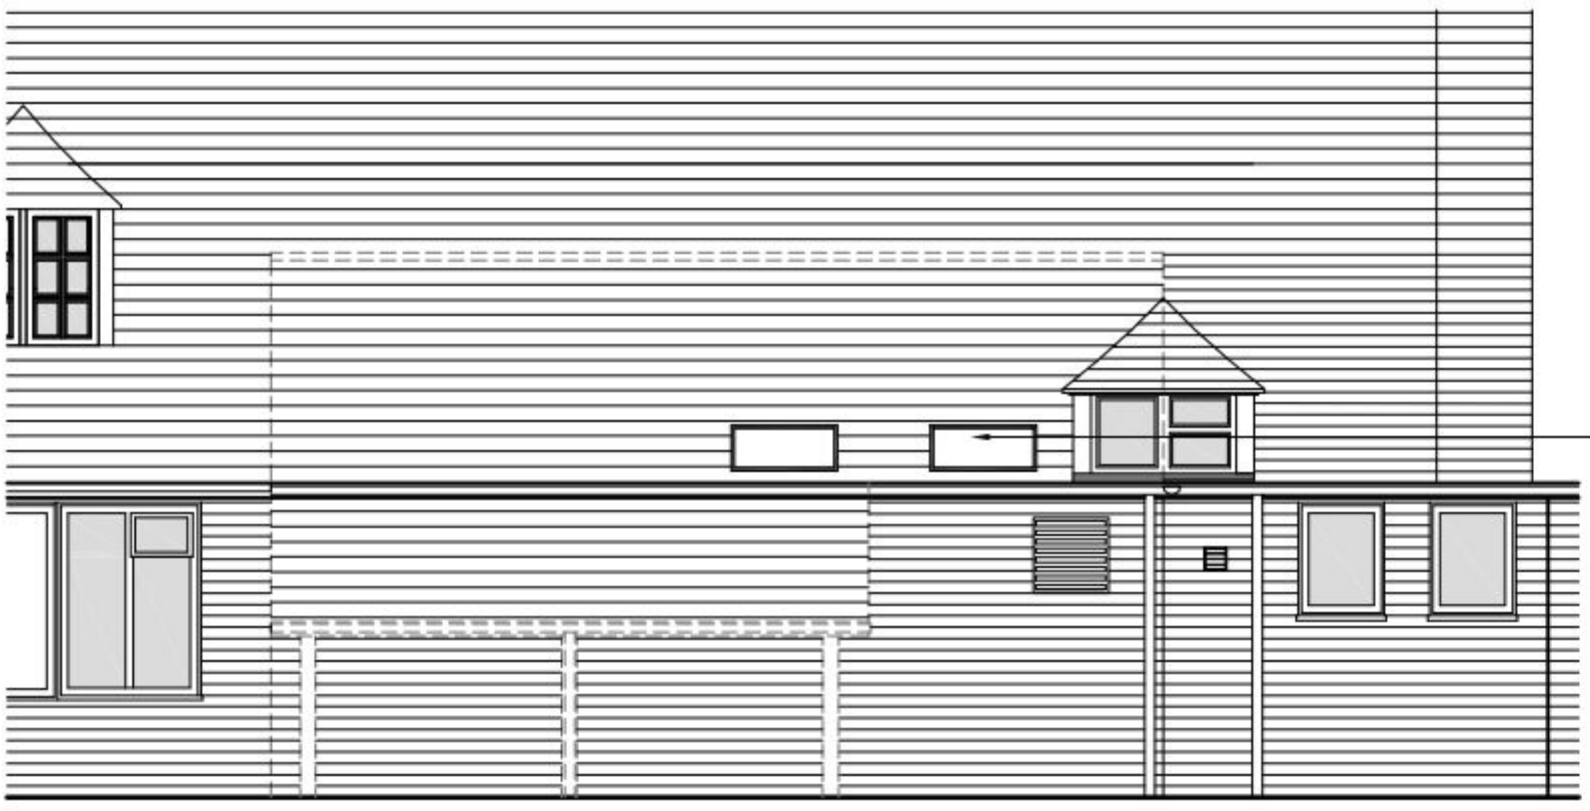

Elevation B (Part North West Elevation)

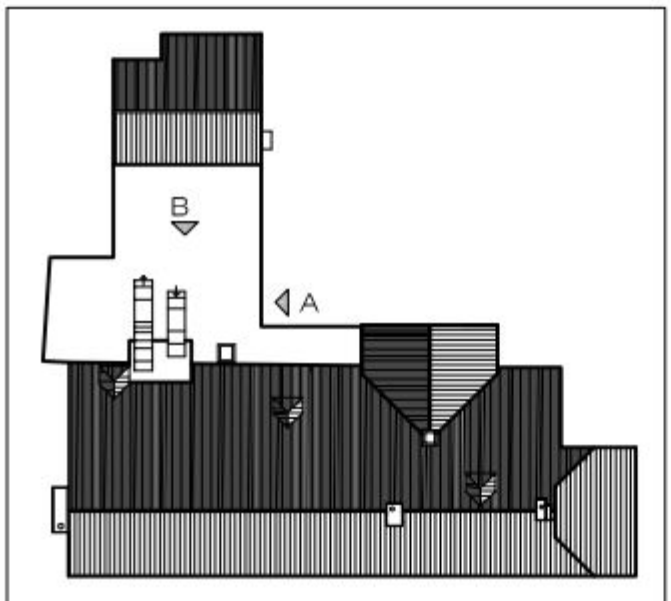

Proposed Roof Plan (not to scale)

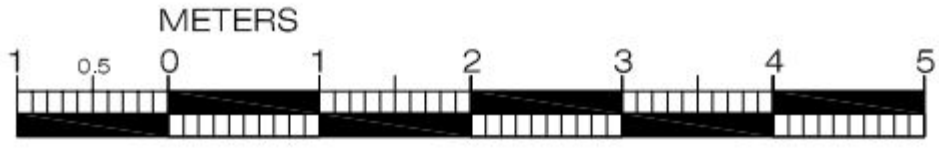

design i.d.

Rev A: Sept'11 Ducwork revised following comments from conservation officer. RR

Client: Greene King

Project: Royal Oak, Langstone High Street, Langstone, Havant, Hampshire

Drawing title: Proposed Part Elevations

Drawing No.: 09.81.GK.R.007

Rev: A

Scale: 1:50 @ A3

Drawn by:

Date: Oct 2009

13 Jubilee Way,Eurolink Business Park, Faversham, Kent ME13 8GD
Tel: 01795 537886 Fax: 08712 516713
E-mail: mail@design-id.co.uk
Web: www.design-id.co.uk