PERMIT



West Elevation

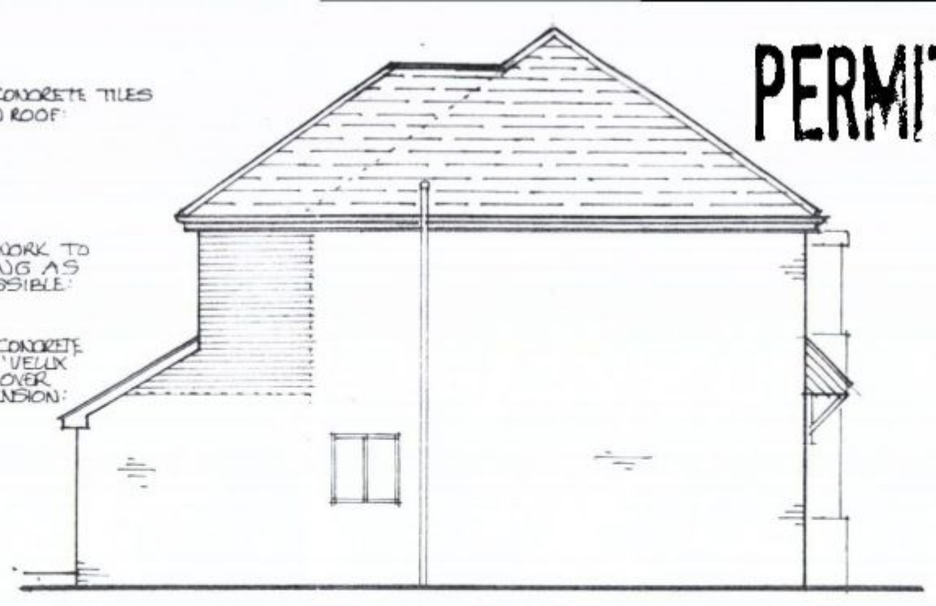

South Elevation

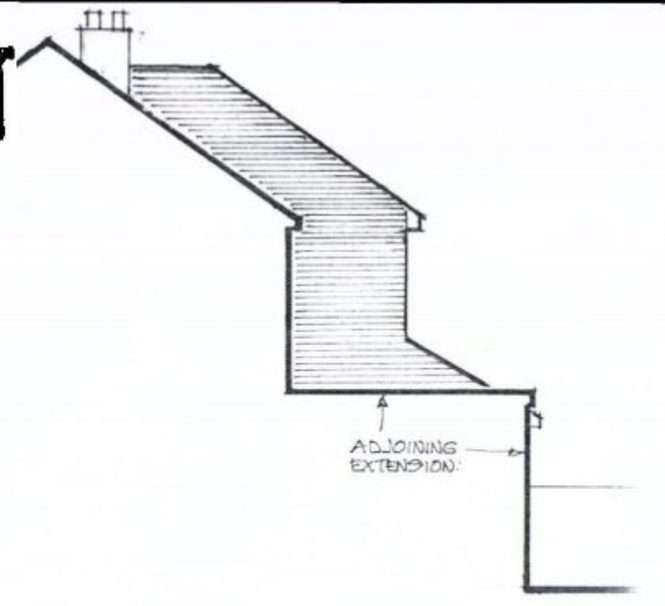

North Elevation

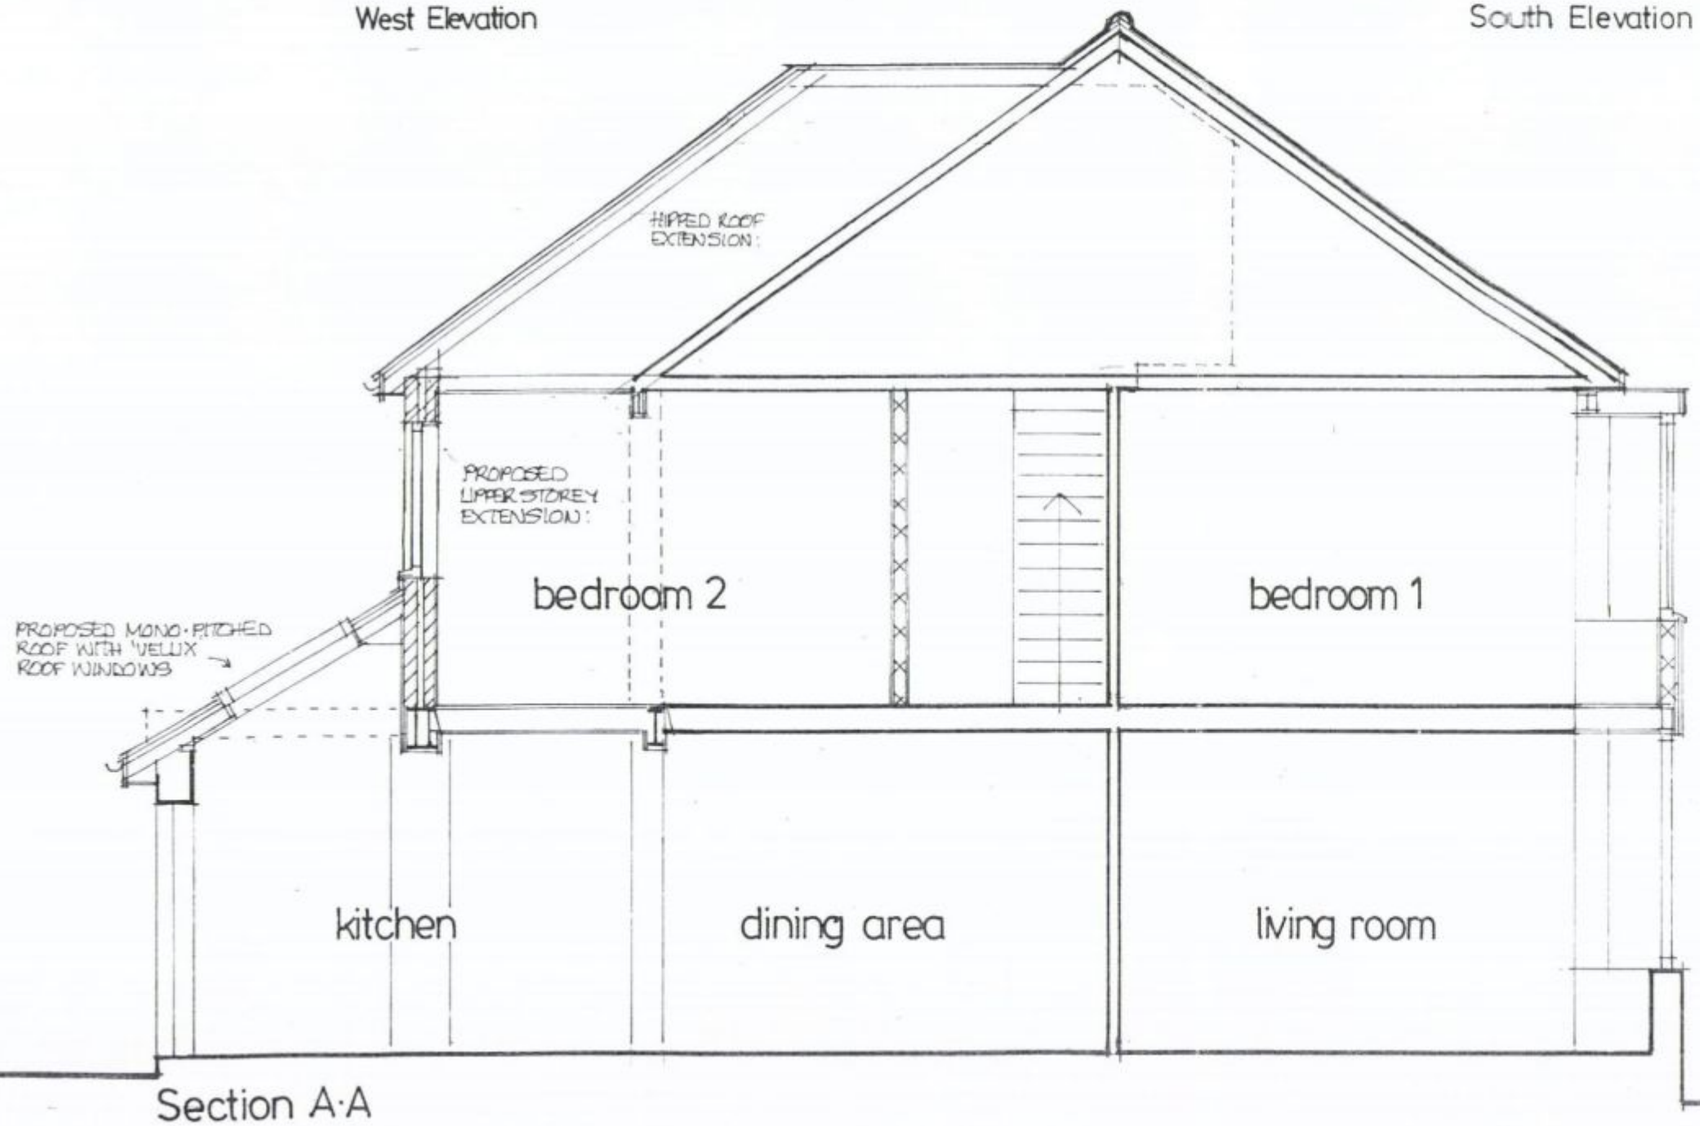

Section A·A



East Elevation

HAVANT BOROUGH COUNCIL
03 JAN 2012
RECEIVED

PROPOSED ALTERATIONS & EXTENSION TO 15 GLADYS AVENUE, WATERLOOVILLE • Drg 02 B Scale 1:50/100 Nov 2011