


PERMIT

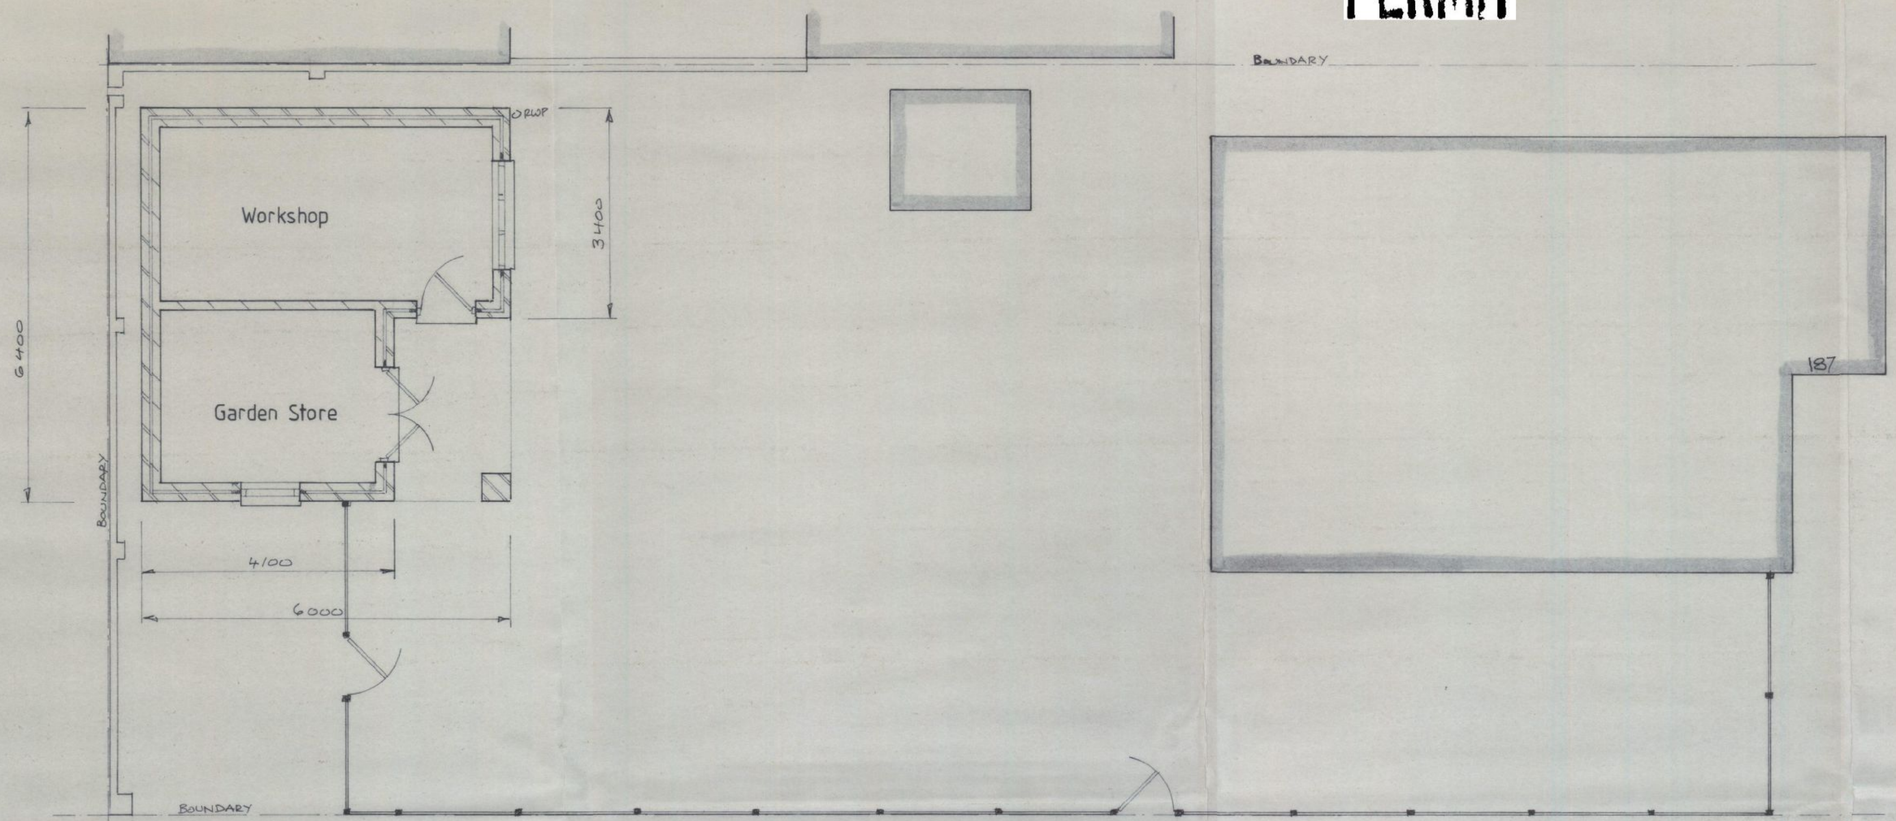


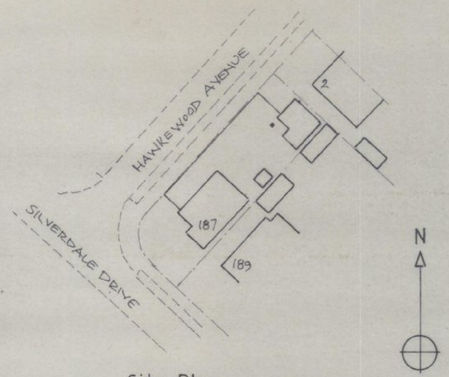


Site Plan
Scale 1-500

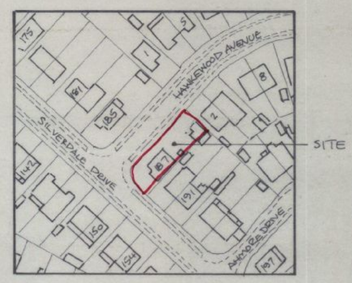

Location Plan
Scale 1-1250

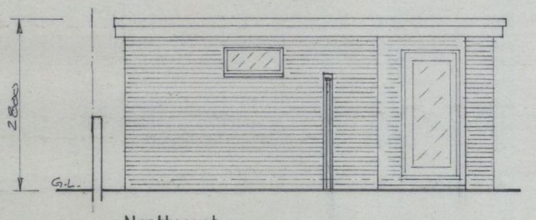

Northwest

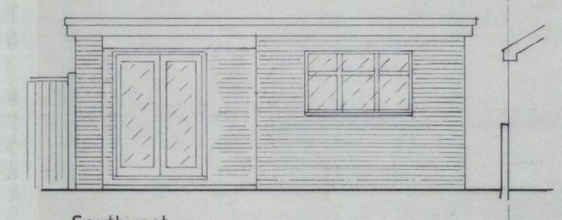

Southwest




Southeast




Northeast

Elevations on Workshop / Garden Store

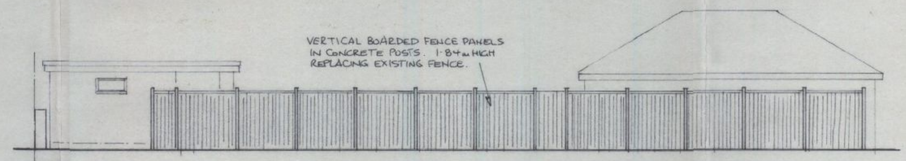


Northwest Elevation on Fence

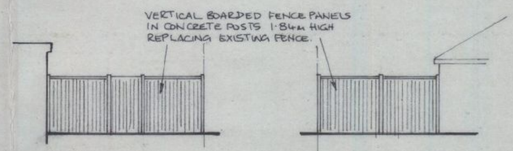

Northeast Elevation on Fence

Southwest Elevation on Fence

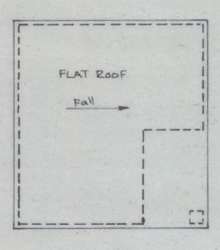

Roof Plan

HAVANT BOROUGH COUNCIL
17 NOV 2011
RECEIVED

Workshop & Fence

Mike Gillings - Building Plans
'Oakdene', 248 Milton Road, Cowplain,
Waterlooville, Hampshire. PO8 8TX
Tel: 023-9264 8053 Fax: 023-9278 2670

187 SILVERDALE DRIVE,
WATERLOOVILLE,
HAMPSHIRE. PO7 6DX.

Scales	1-50, 1-100
Date	November 2011
Project No	11/2056 D
Drawing No	2056.01

No	Amendment

Office Point Southampton 83