
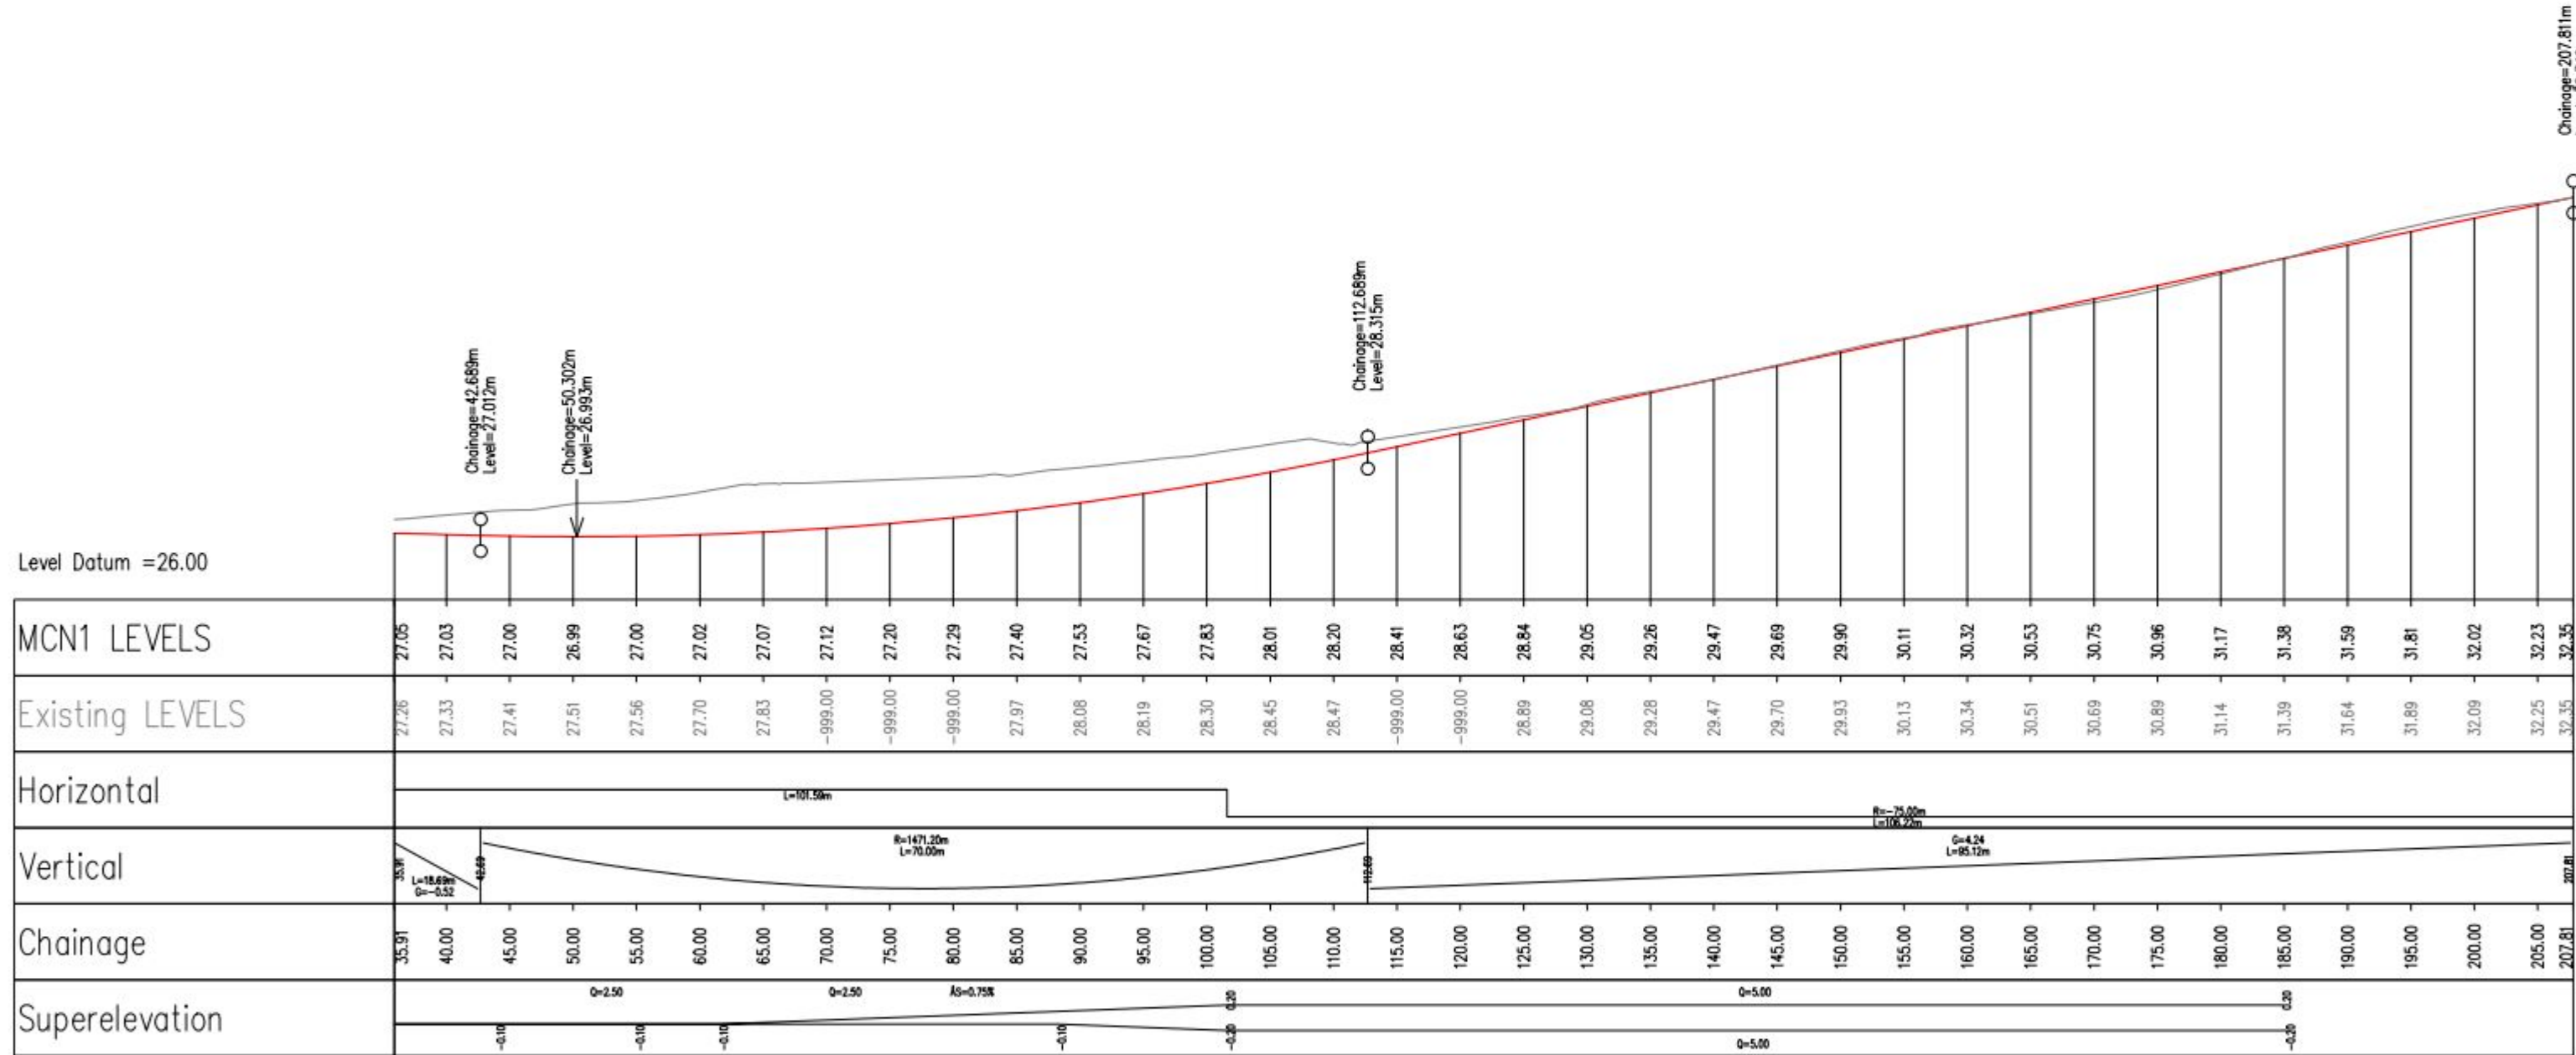
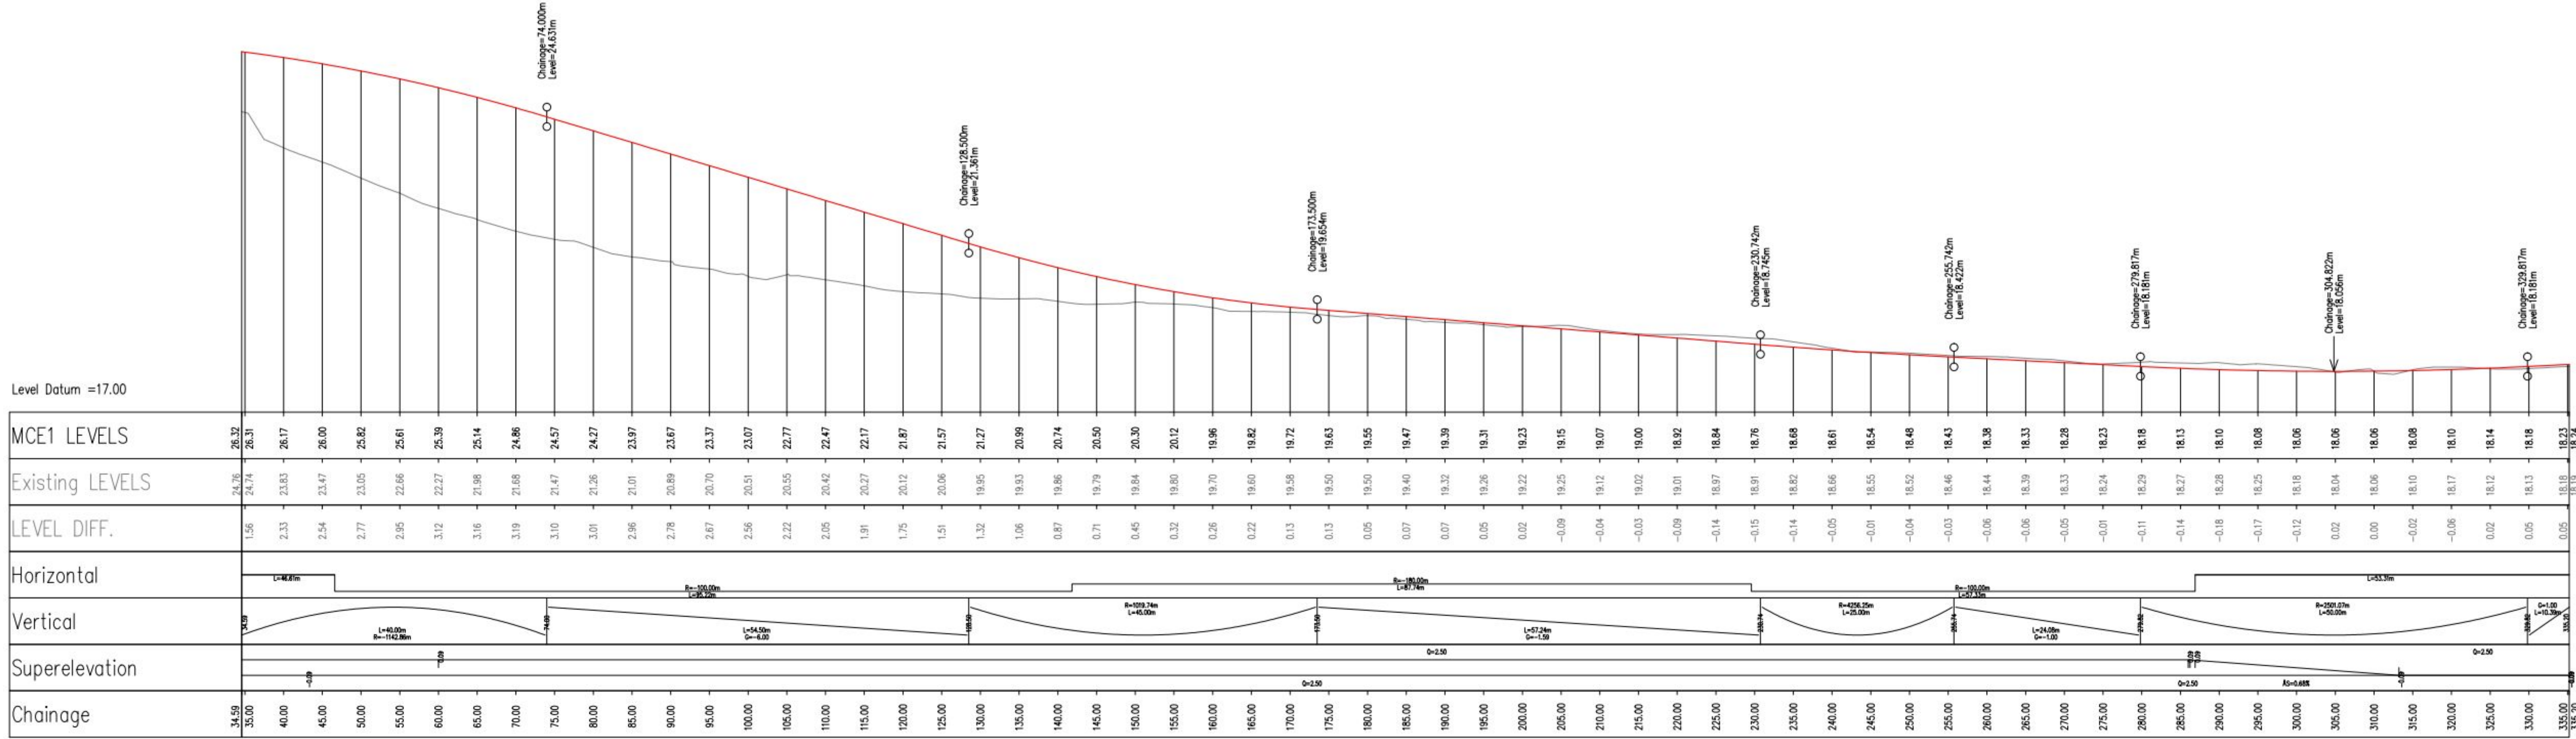


- NOTES:
- THIS DRAWING IS A GENERAL ARRANGEMENT DRAWING ONLY INTENDED AS A FEASIBILITY DESIGN FOR PLANNING APPROVAL, AND IS NOT FOR CONSTRUCTION PURPOSES.
 - THIS DRAWING IS TO BE READ IN CONJUNCTION WITH THE GA DRAWINGS 5099849/TP/GA/101-104 FOR DETAILS OF STRING LOCATIONS AND CHAINAGES.
 - ALL DIMENSIONS ARE IN METRES UNLESS STATED OTHERWISE.
- LONGITUDINAL SECTION KEY:
- | | |
|--|-------------------------|
| | DESIGN SURFACE PROFILE |
| | EXISTING GROUND PROFILE |
- | | | | | | | | | | |
|------|------------------|----------|------|-----|----------------|-----|----------|-------|------|
| P | FOR HCC APPROVAL | 04.11.11 | IPC | A | ORIGINAL ISSUE | MBW | 04.11.11 | SD | IPC |
| Stat | Purpose of Issue | Date | Auth | Rev | Description | By | Date | Chk'd | Auth |

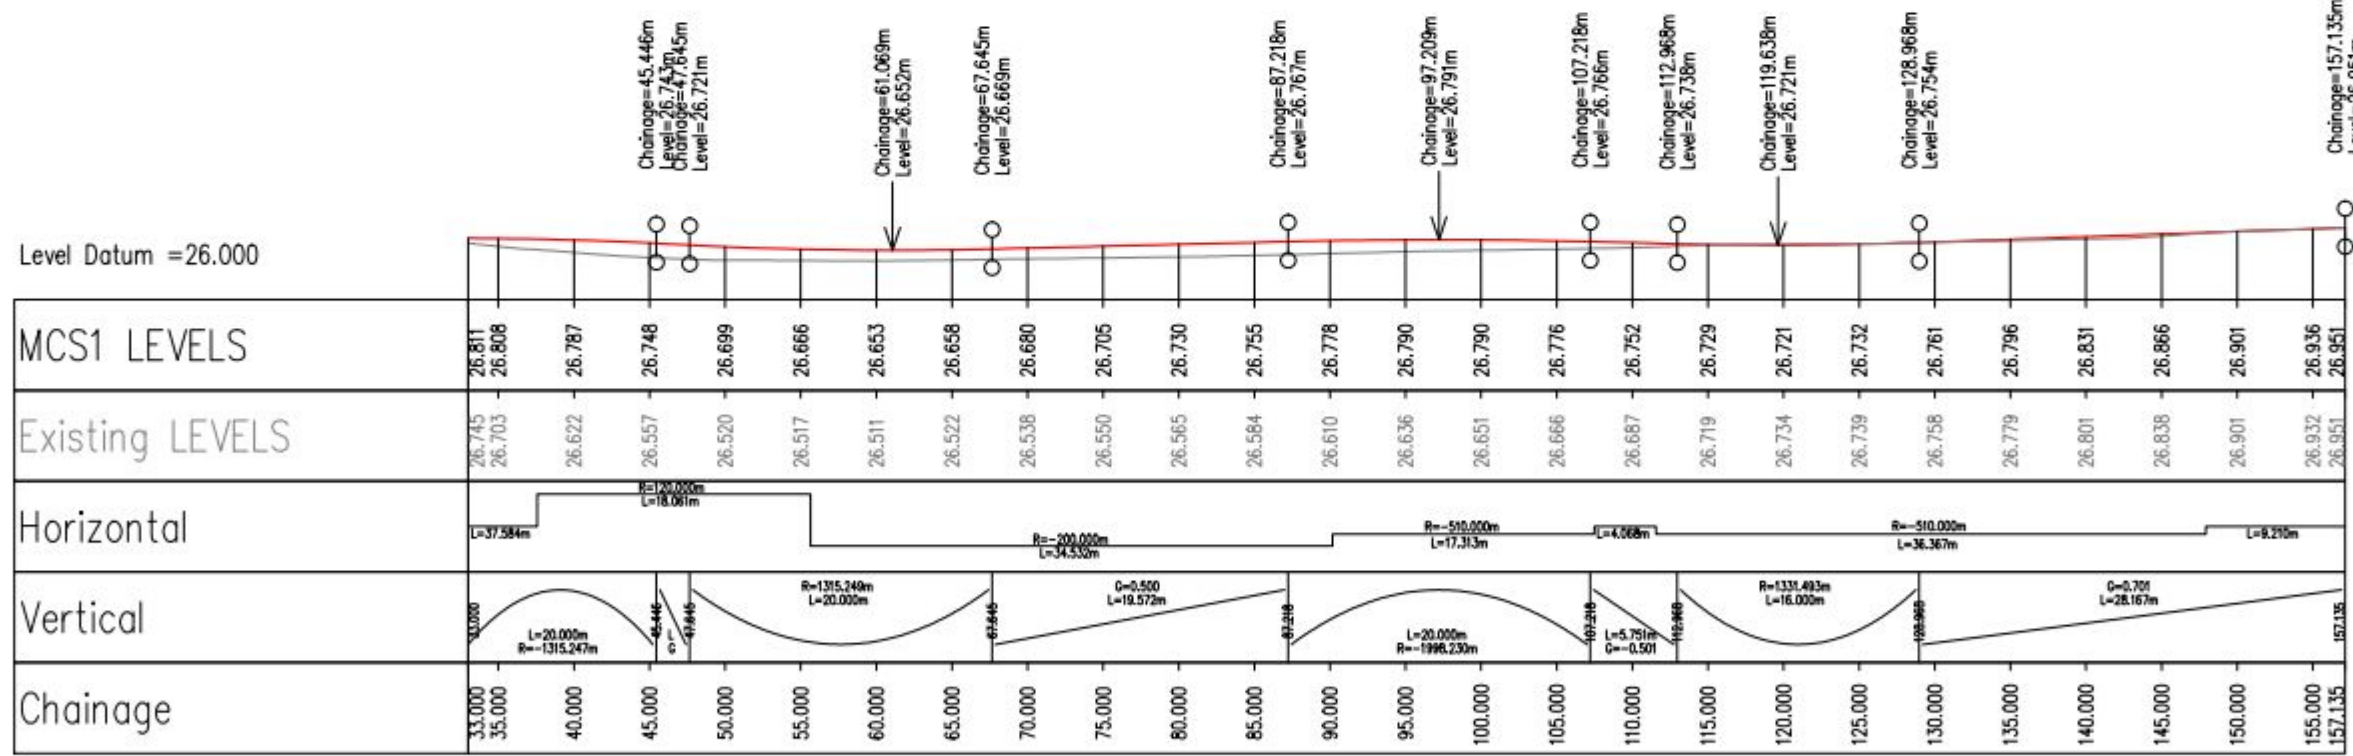

SAFETY, HEALTH AND ENVIRONMENTAL INFORMATION				
IN ADDITION TO THE HAZARDS/RISKS NORMALLY ASSOCIATED WITH THE TYPES OF WORK DETAILED ON THIS DRAWING, NOTE THE FOLLOWING SIGNIFICANT RESIDUAL RISKS				
CONSTRUCTION				
NONE				
MAINTENANCE/CLEANING				
NONE				
USE				
NONE				
DECOMMISSIONING/DEMOLITION				
NONE				
Title		LONG SECTIONS MCN1, MCE1 & MCS1 (HULBERT ROAD ROUNDABOUT)		
Sheet Size	Original Scale	Designed/Drawn	Checked	Authorized
A1	H = 1:500 V = 1:100	DS / MBW	SD	IPC
Status	Drawing Number	Date	Date	Date
P	5099849/TP/LS/101	10.11	04.11.11	04.11.11
				Rev
				A

ATKINS™

Atkins Limited
Consulting Engineers,
Woodcote Grove
Ashley Road
Epsom, Surrey, England,
KT18 5BW

Tel: (01372) 726140
Fax: (01372) 740055
www.atkinsglobal.com

Client

PORTSMOUTH
CITY COUNCIL



DUNSBUY HILL FARM
STAGE 2

Project