
REFUSE

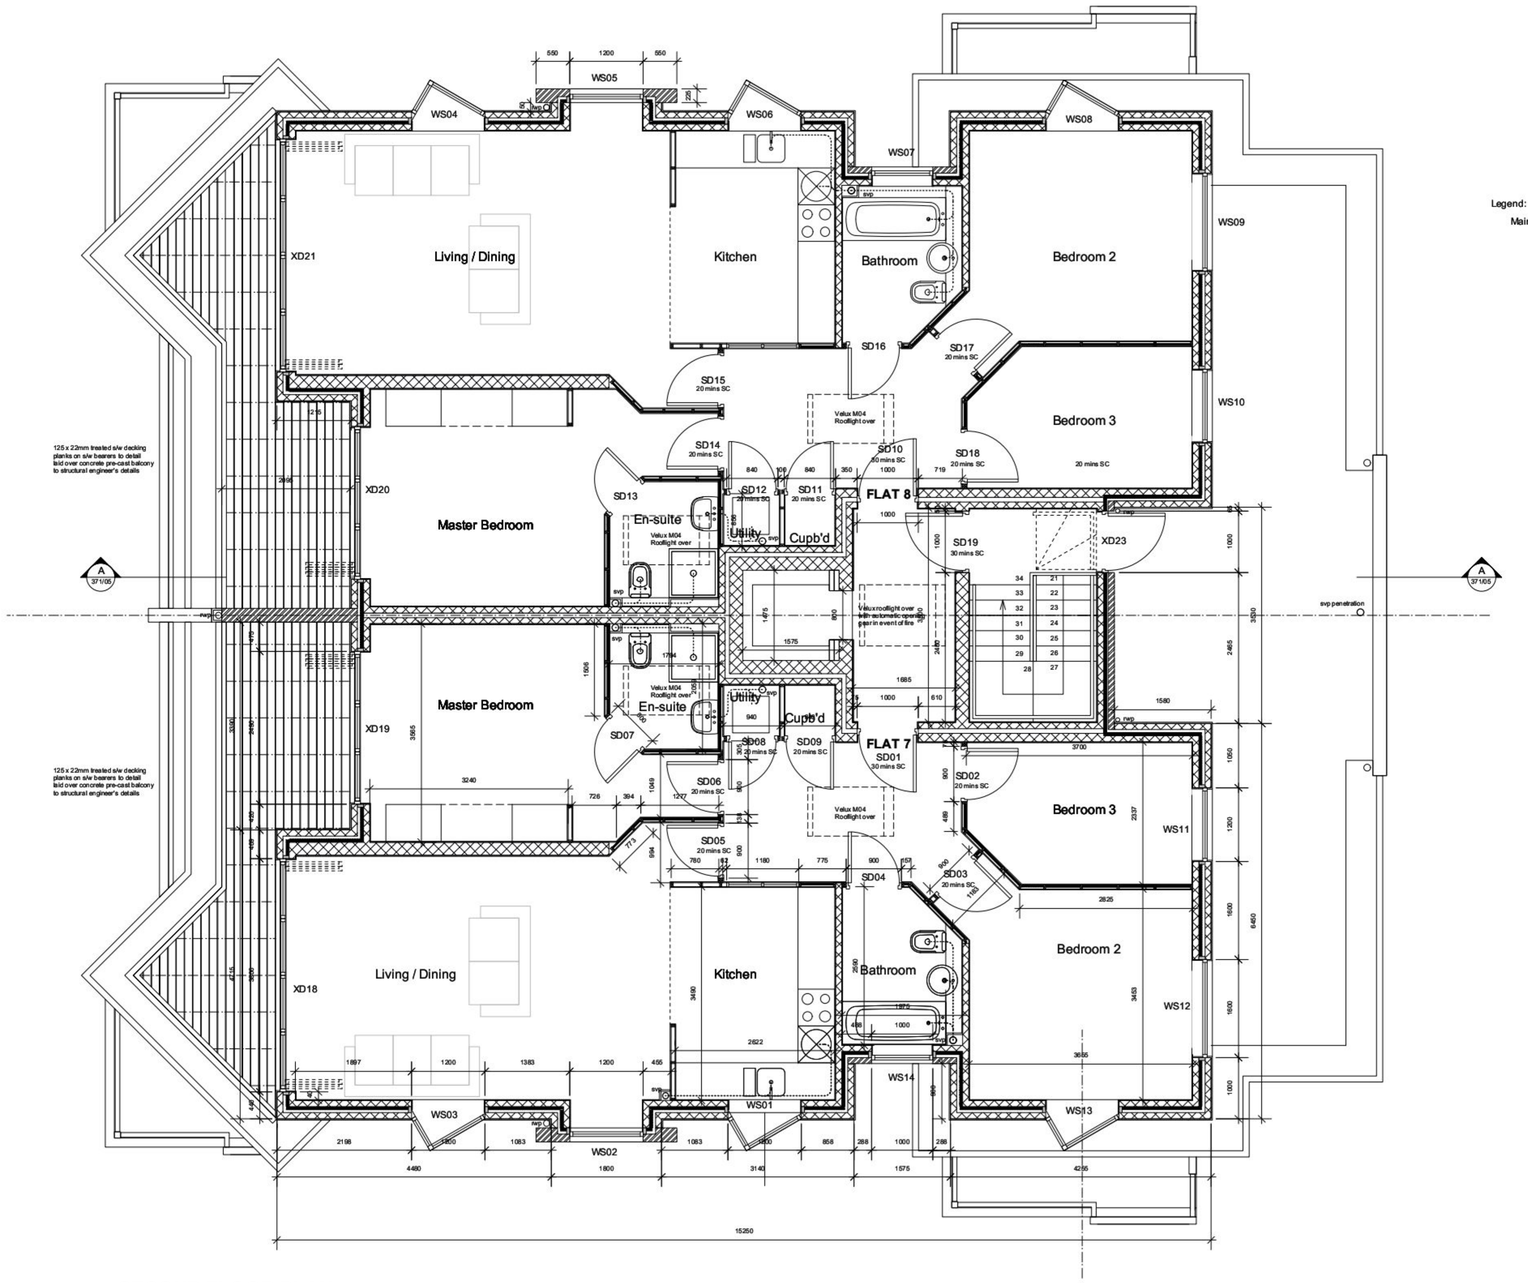

SECOND FLOOR PLAN
1:50

Do not scale from this drawing.
All dimensions to be checked on site.
Any discrepancies to be reported to the designer.

Notes

Rev	Date		By
A	9th Jan 2008	Rwp's and minor alterations	RMB
B	3rd March 2008	Smoke vent added Smoke detectors added Cooker positions added Staircase design amended Door to staircase to open outwards TENDER ISSUE	RMB

Legend:
Mains, interlinked smoke detector positions

Project
Proposed Residential Development
386 Sea Front
Hayling Island
-

Client
B & A Properties

Drawing
Second Floor GA Plan

Drawing 371/03 Rev B
Date Oct 2007 Scale 1:50 Drawn RMB

DJE Project Services
Architectural Services • Project Management
2 Lake Drive Winchester Hants SO22 4PB
Tel 01962 860018 Fax 01962 861032 e-mail plan@djeprojects.co.uk

Original size 100mm