


80 BARNCROFT WAY

PERMIT

Shop Plan.

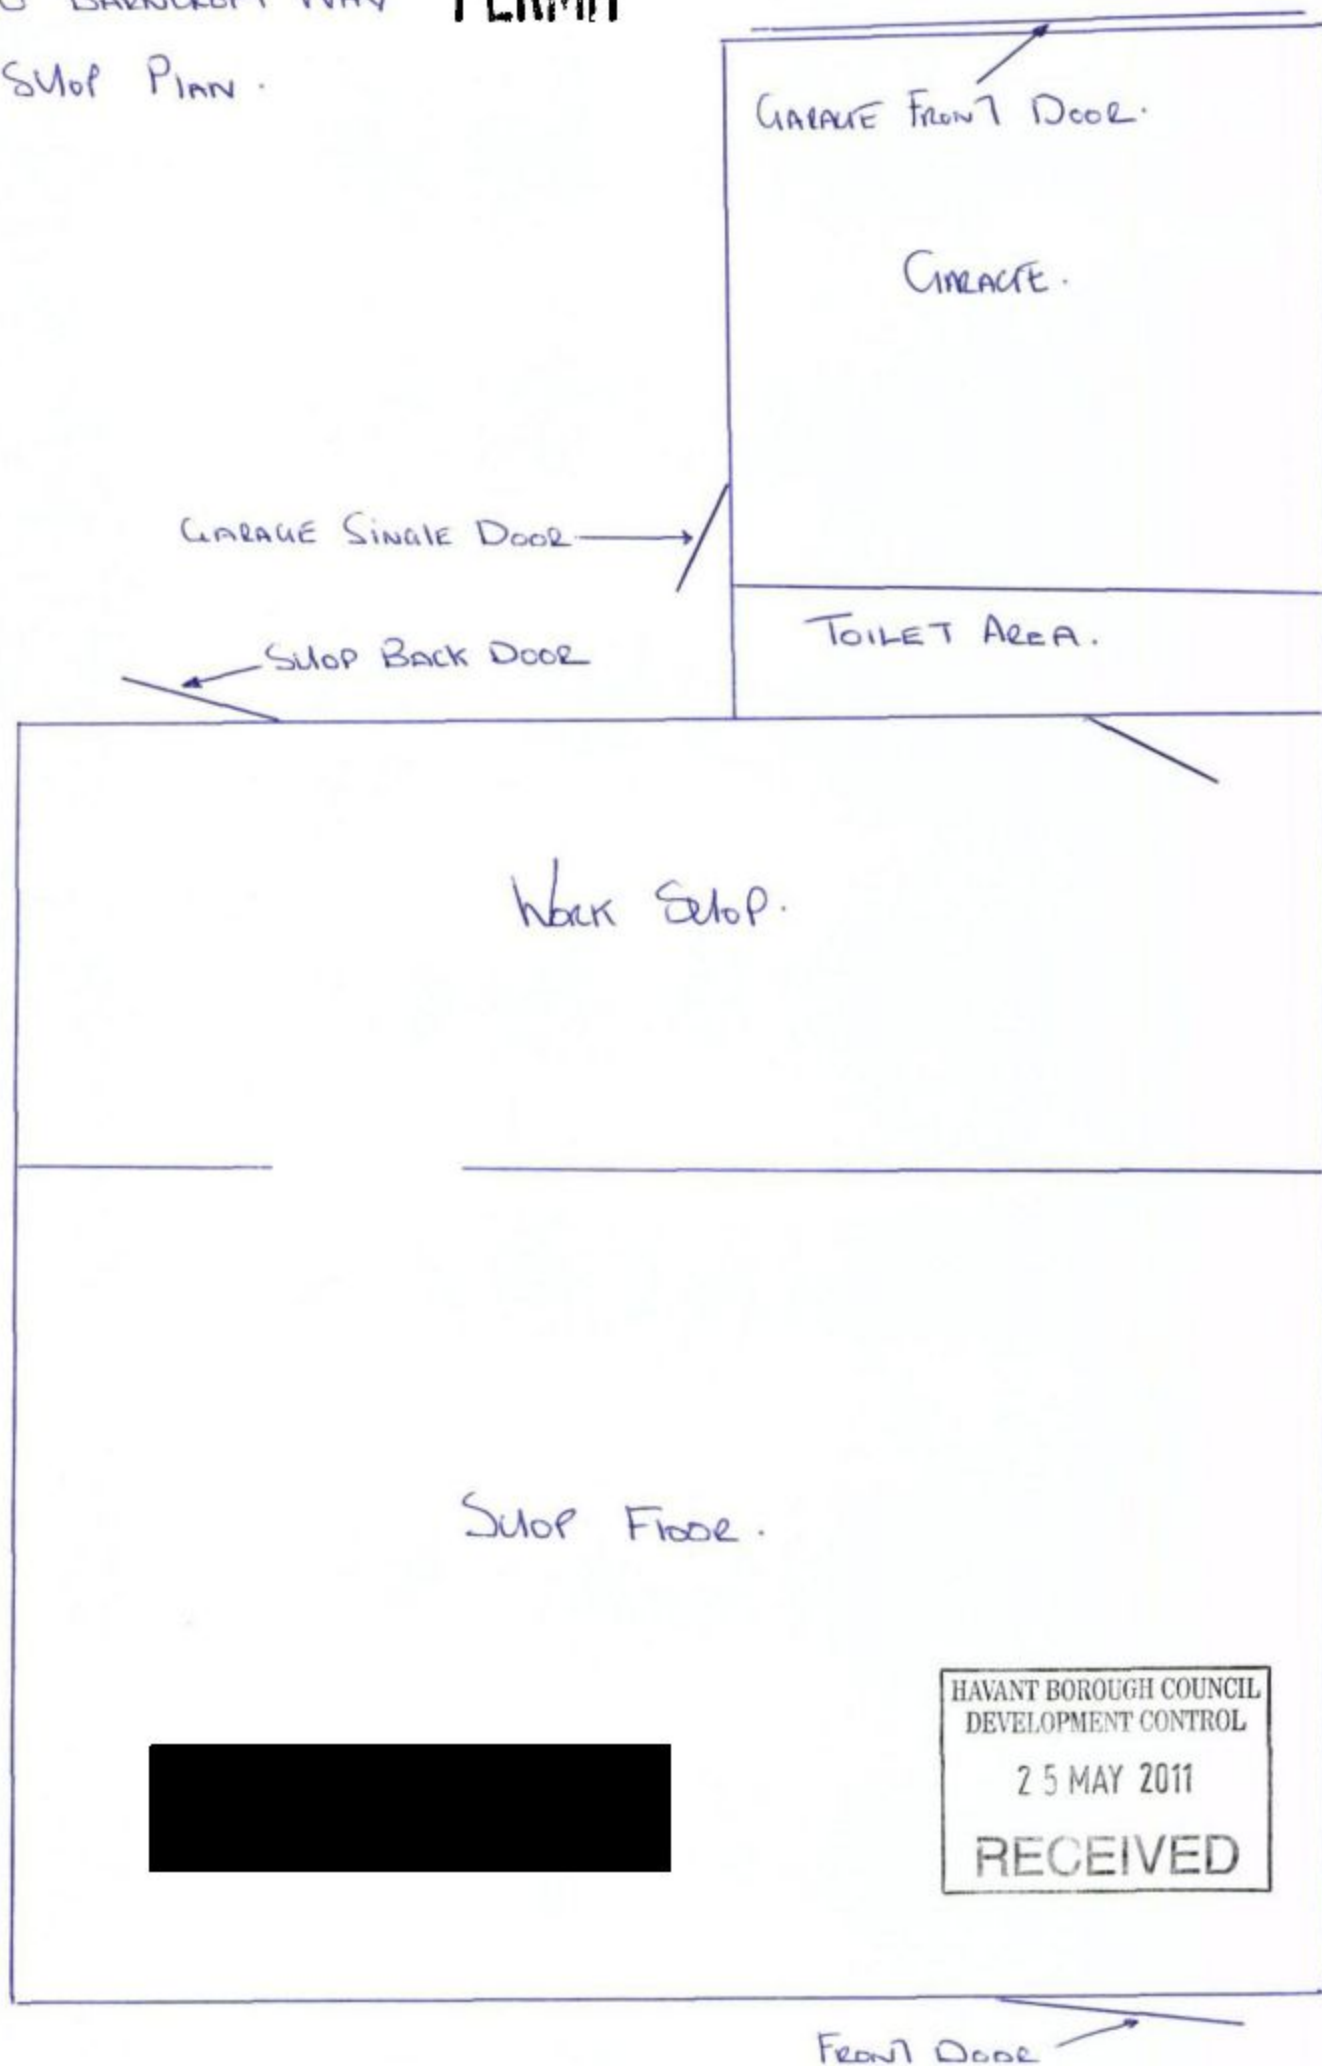

HAVANT BOROUGH COUNCIL
DEVELOPMENT CONTROL
25 MAY 2011
RECEIVED