PERMIT

Proposed change of use from retail (A1) to professional & financial services (A2), ground floor only.

Existing first floor 2 bedroom flat to remain.



PROPOSED BLOCK PLAN
SCALE 1:500

Scale in Metres 1:500
0 5 10 15 20 30 40 50



LOCATION PLAN
SCALE 1:1250

Scale in Metres 1:1250
0 10 20 30 40 50 100

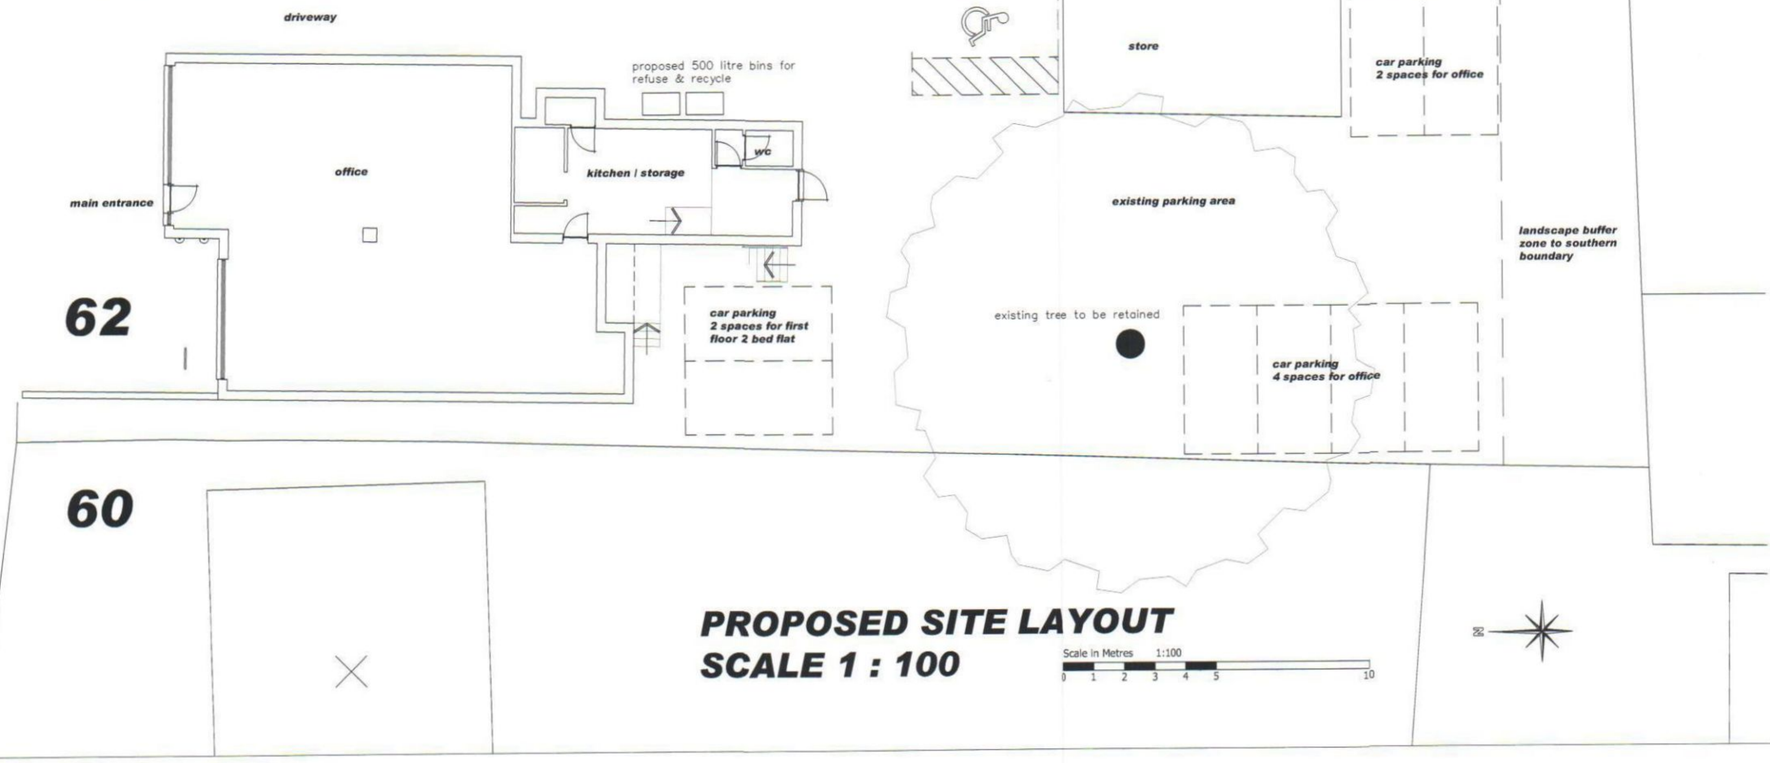

PROPOSED SITE LAYOUT
SCALE 1 : 100

Scale in Metres 1:100
0 1 2 3 4 5 10

AMENDMENTS:-

Rev A : Car parking layout amended – 28/03/11

NOTES:

The design and construction of this project shall be in accordance with the current Building Regulations & NHBC Standards. These notes & drawings have been prepared soley for the purpose of Planning & Building Regulation approval.

Do not scale from this drawing unless for Planning purposes. All dimensions to be checked on-site and any alterations to be approved by the Architect and/or client prior to any work commencing.

Ordnance Survey Licence No: 100047591

This drawing to be copyright and to be read in conjunction with all other drawings

HAVANT BOROUGH COUNCIL
01 APR 2011
RECEIVED

B. H. ARCHITECTURE Ltd
Heath Cottage
Newlands Lane
Purbrook
Waterlooville
Hants
PO7 5SQ
Tel: 023 9223 2322
Mob: 07747 771808
E-mail:bernard@bernardharding.com

CLIENT NAME & ADDRESS	PROJECT ADDRESS
Landi Accounting Solutions Ltd 1st Floor, Southdown House Station Road Petersfield Hants GU32 3ET	62 Stakes Road Purbrook Waterlooville Hants PO7 5NT

DRAWING DETAILS

PLANNING DRAWING

Proposed Site Layout, Block & Location Plans

PROJECT No	DWG No	REV No
727	2	A
SCALE	DRAWN	CHK'D
1:100 / 1:1250 / 1:500 @ A1	BH	