APP/10/0115

B.O.H. PERMIT

PERMIT

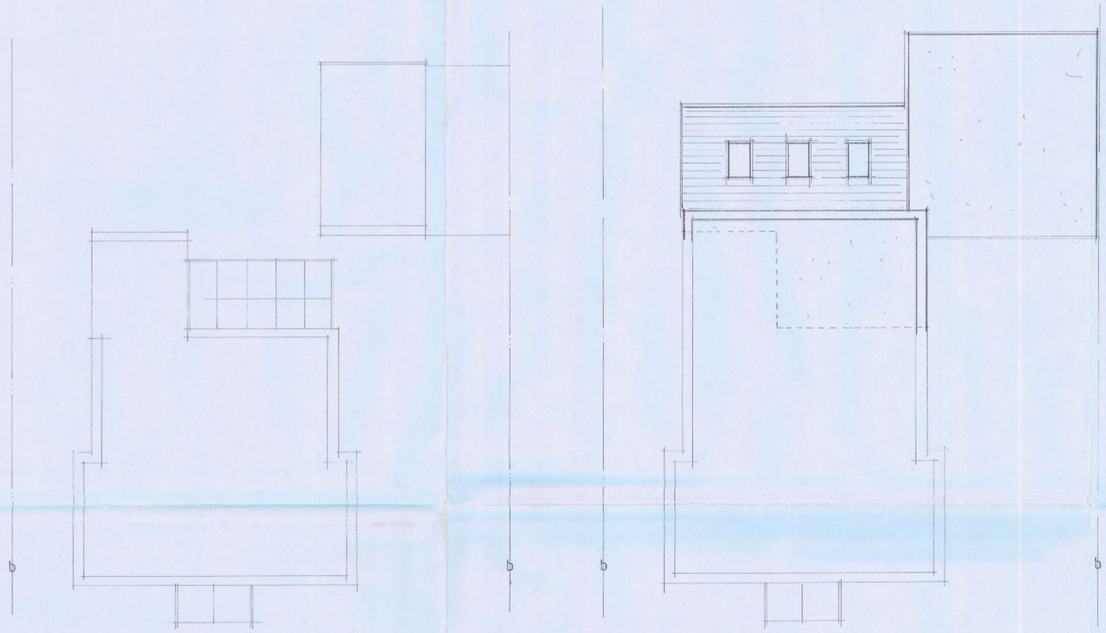

existing roof plan

proposed roof plan

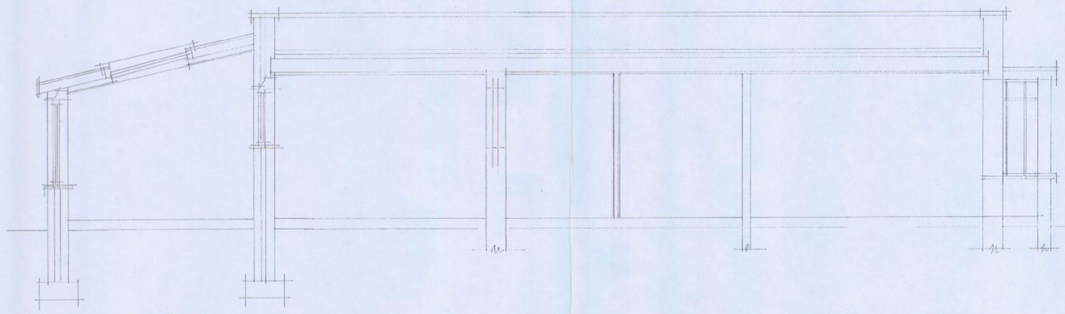

section.a.a.

Note:

A	Date	Revision

© copyright

THORNS-YOUNG
ARCHITECTURAL

THORNS-YOUNG LTD.
232 London Road, North End, Portsmouth, PO2 9HO
Tel: 0231 9267 2883 Fax: 0231 9266 3137

Client
miss j blake

Job Title
68 padnell road
cowplain

HAVANT BOROUGH COUNCIL
- 4 MAY 2010
RECEIVED

Drawing Title
roof plans & section.

Scale 1:50, 1:100

Date apr '10 | Drawn by sa

Drg. No. 3034·10·3. | Rev.

MERCURY GRAPHICS 537451

ARCHITECTURAL 594 x 841mm A1.