

NOTES:

All dimensions to be checked on site and any discrepancy notified to The Martin Ralph Group. Written dimensions are to be used in preference to scaled dimensions.


This drawing is the property of The Martin Ralph Group and must not be reproduced, in part or whole, or deviated from, without their permission.

It is essential that prior to commencement and during construction works the contractor reviews the drawings and specification and agrees any amendments with the design team. All alterations, non-industry standard features or other concerns.

For both pricing and construction purposes Structural, Mechanical and Electrical services shall be coordinated with the design team to ensure that all services are correctly located and installed. Any discrepancies are to be brought to the immediate attention of The Martin Ralph Group.


NOTE

Height of trees and shape is indicative only.

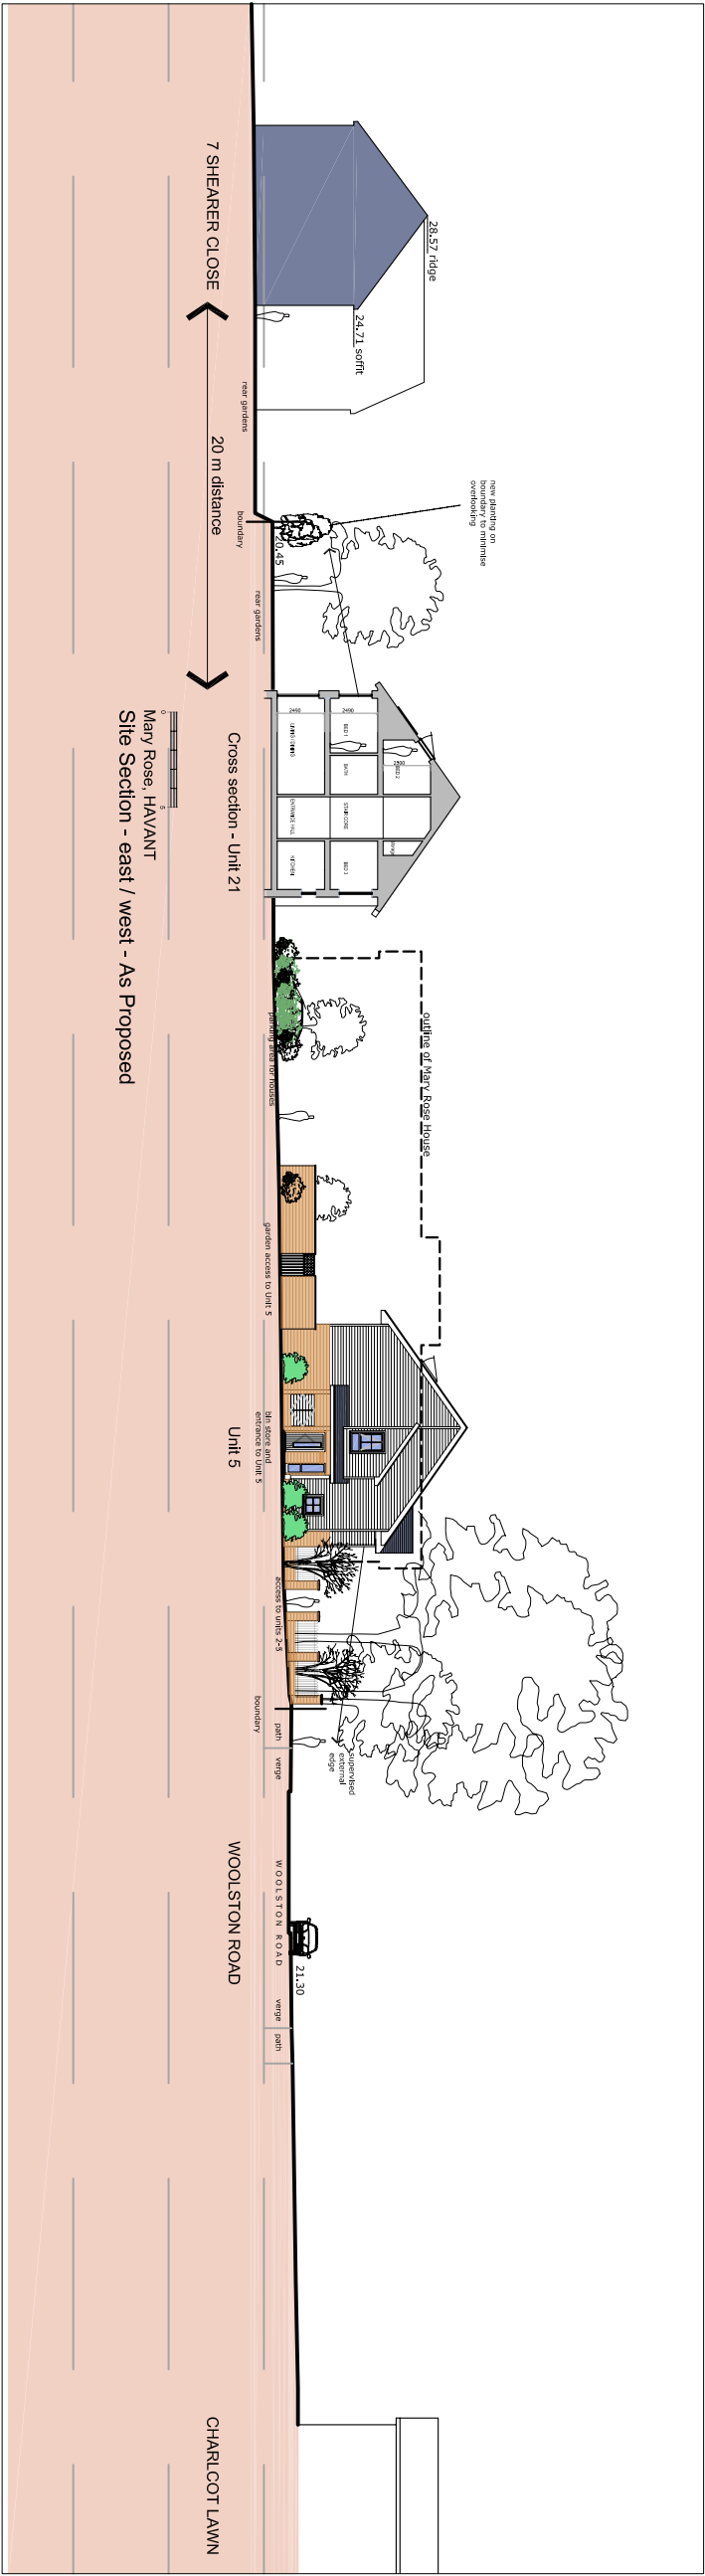

PROPOSED SITE SECTION WEST / EAST

1:200

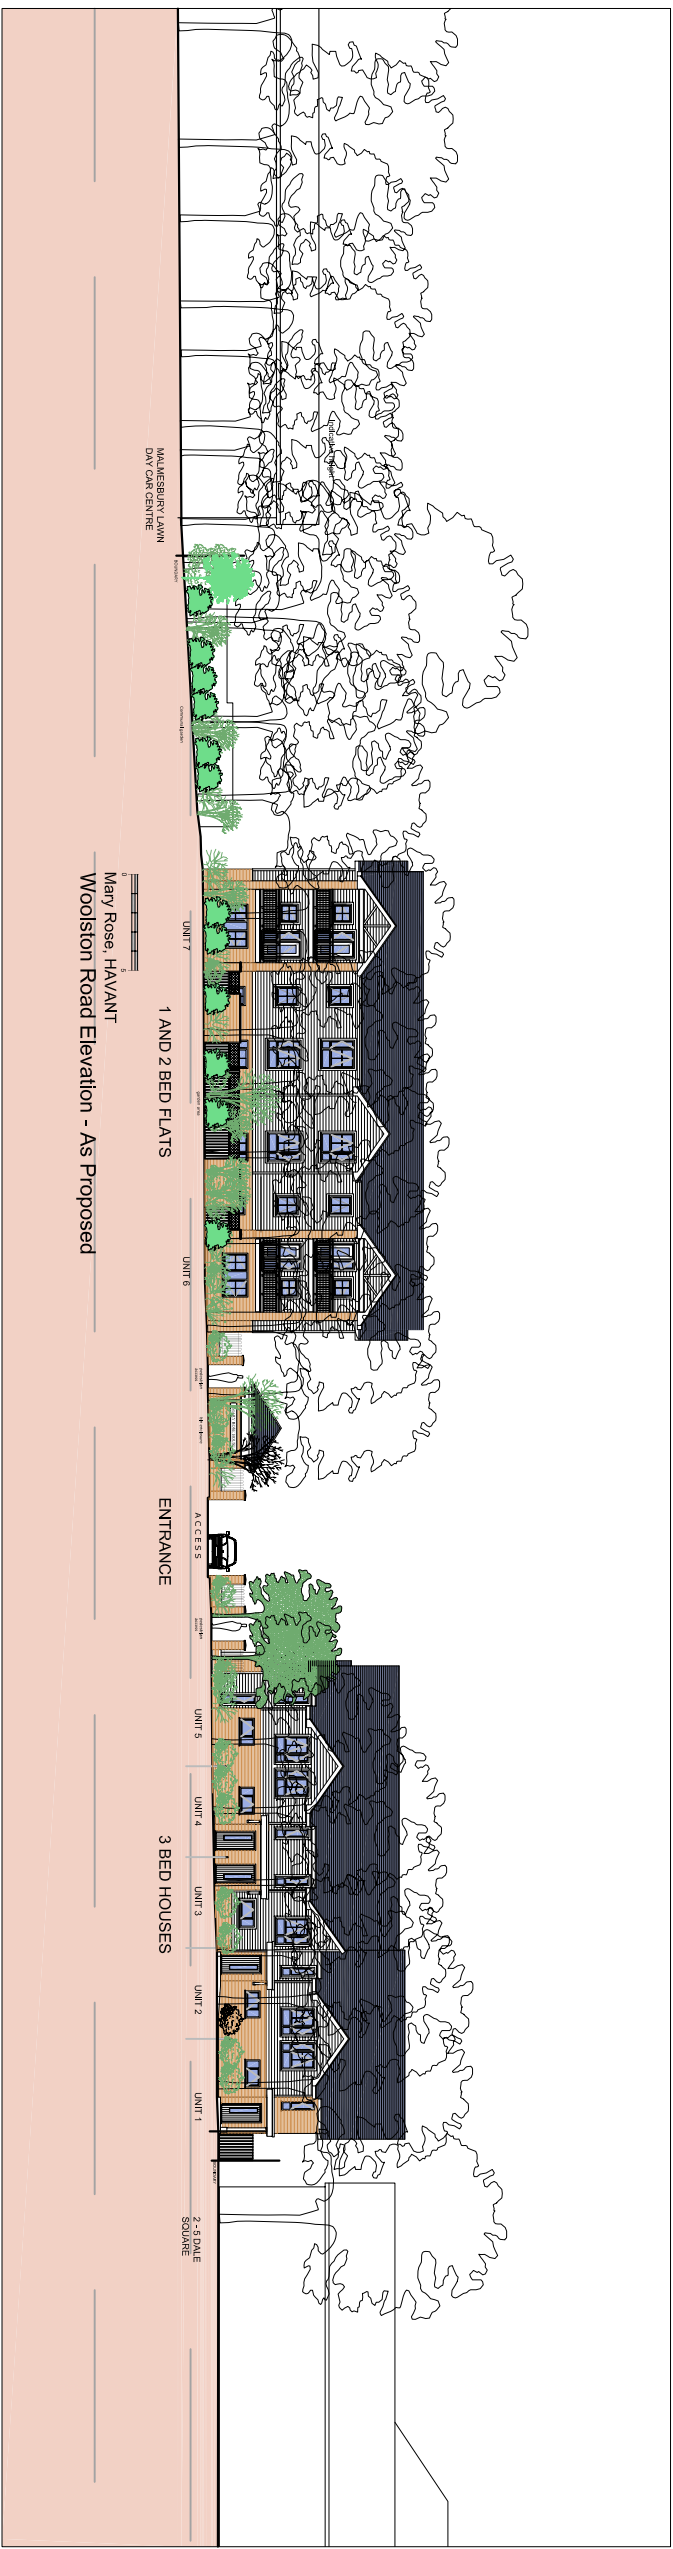

EXISTING SITE SECTION WOOLSTON ROAD STREETSCENE

1:200

MARY ROSE HAVANT

AMENDMENTS		DATE
D		31.05.12
C		23.05.12
B		02.03.12
A		02.03.12
CLIENT PML Construction and Development Services Ltd 106 Queen Road Portsmouth Hampshire		
PROJECT Mary Rose House, Woolston Road, Hampshire PO9 4LZ		
DRAWING TITLE Indicative Site Sections West / East and Woolston Road Streetscene As Proposed		
DATE 28.02.2012		
SCALE 1:200 @ A1		
DRAWING No. 11256 / RM / 35		REVISION D
THE MARTIN RALPH GROUP studio UNDI RCS CHARTERED SURVEYORS ARCHITECTS & ENGINEERS 11 Dragon House Hampshire Portsmouth Bramble Business Park PO7 7SE www.martinralph.co.uk info@martinralph.co.uk T: 023 9225 7711 F: 023 9225 7712 POT 756		